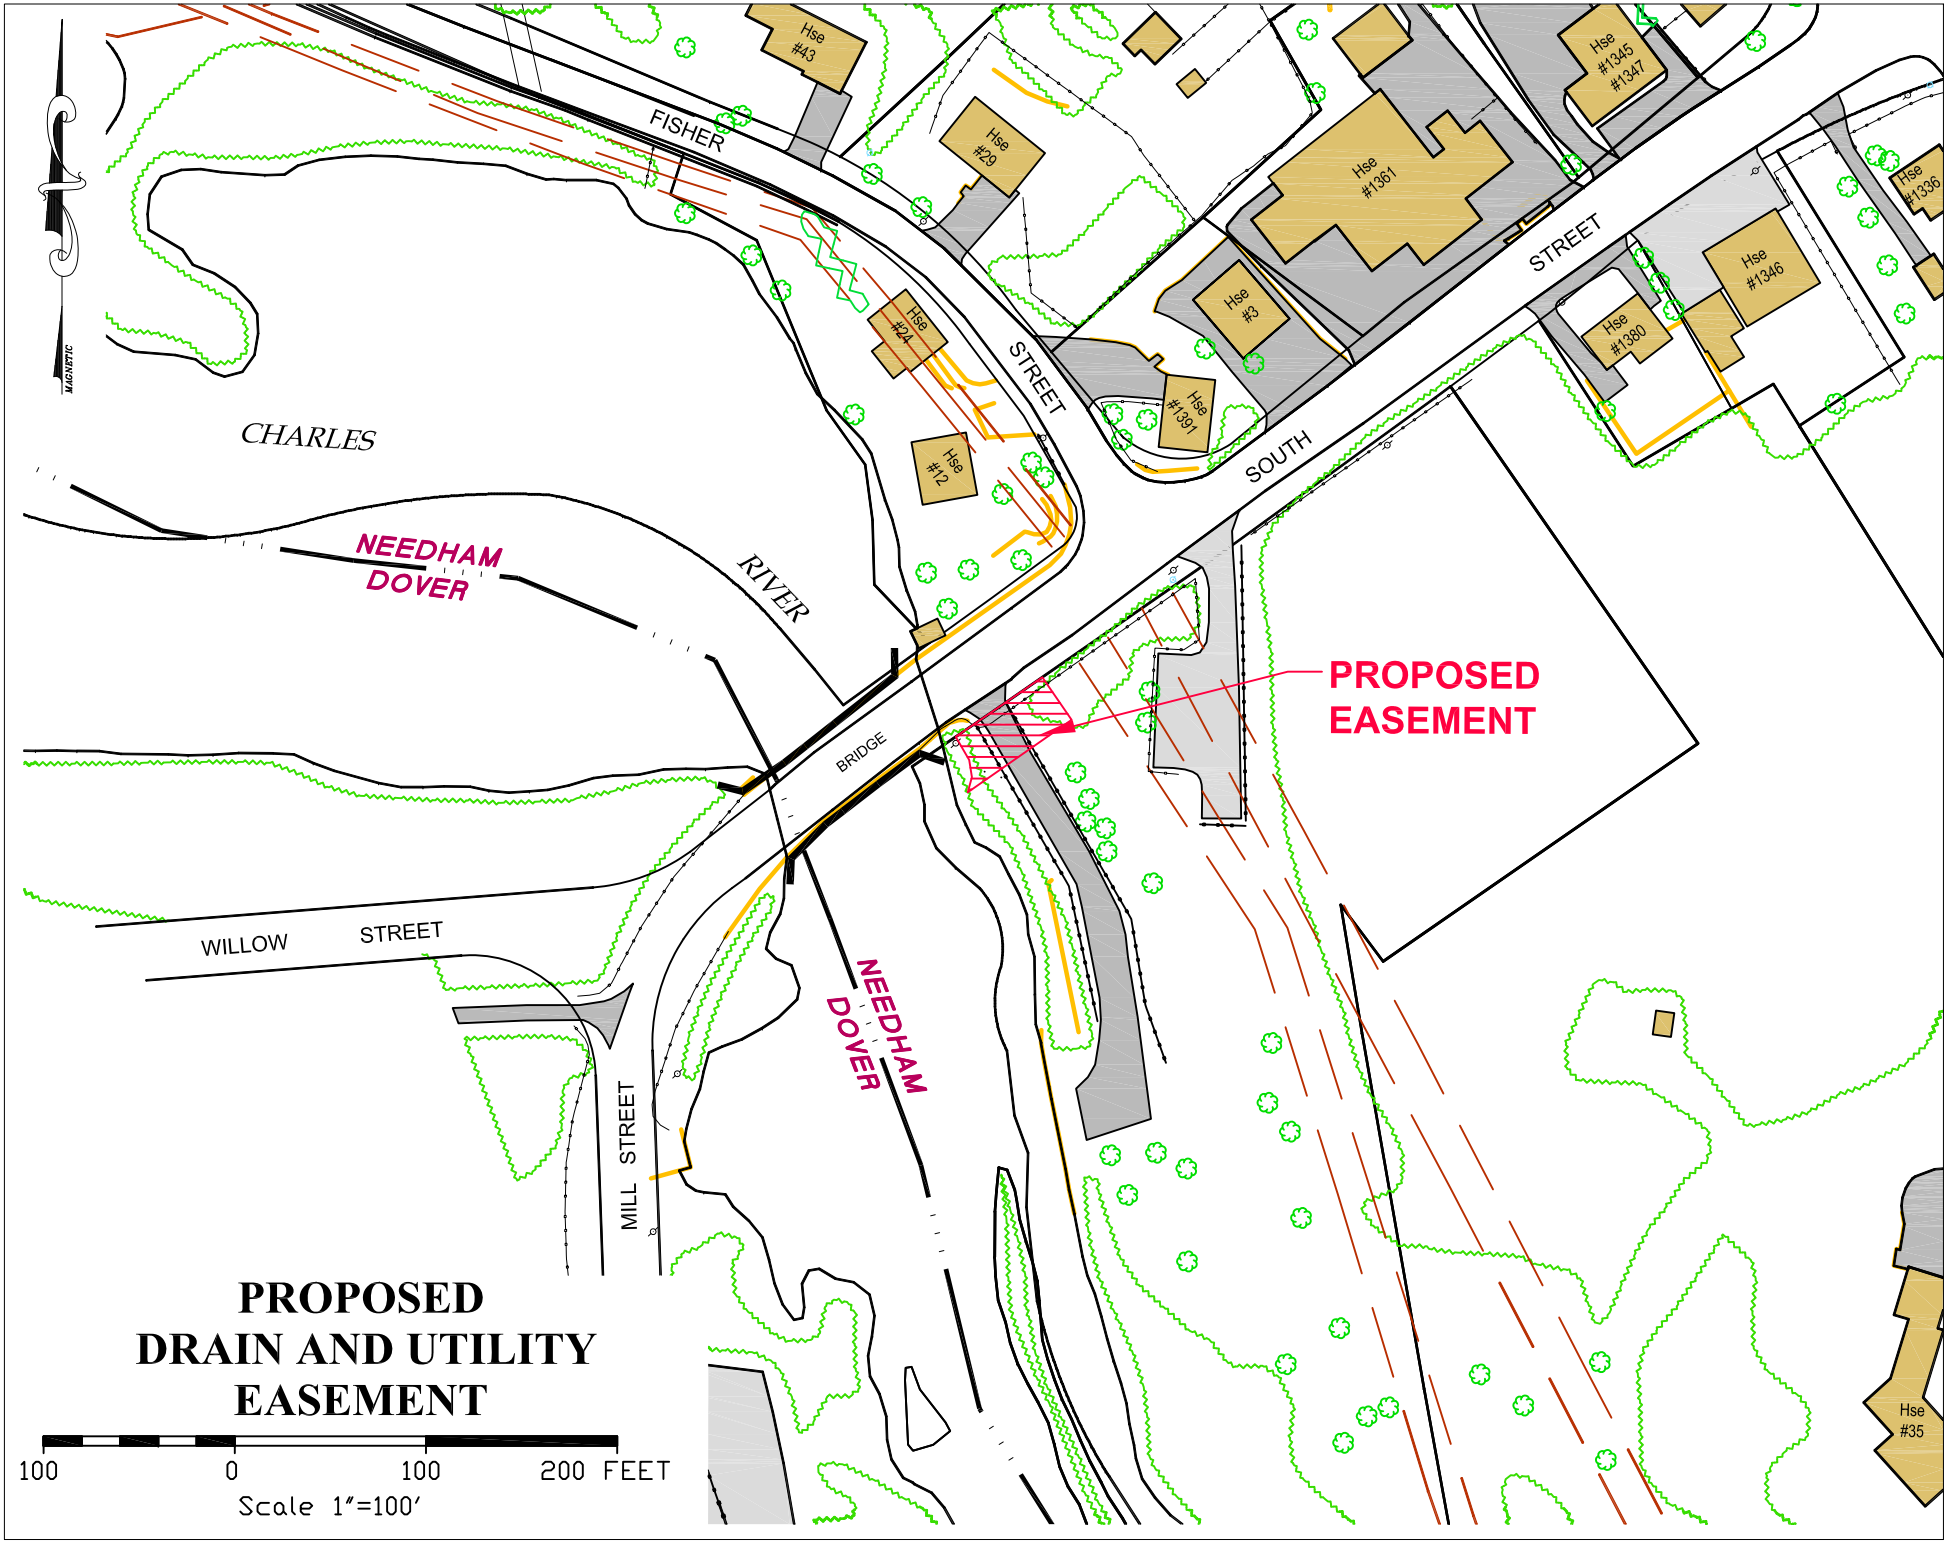
FISHER
STREET
SOUTH
STREET
CHARLES
RIVER
NEEDHAM
DOVER
BRIDGE
WILLOW
STREET
MILL
STREET
NEEDHAM
DOVER
PROPOSED
EASEMENT
Hse #43
Hse #29
Hse #24
Hse #12
Hse #3
Hse #1391
Hse #1361
Hse #1345 #1347
Hse #1336
Hse #1346
Hse #1380
Hse #35
PROPOSED
DRAIN AND UTILITY
EASEMENT
100
0
100
200 FEET
Scale 1"=100'