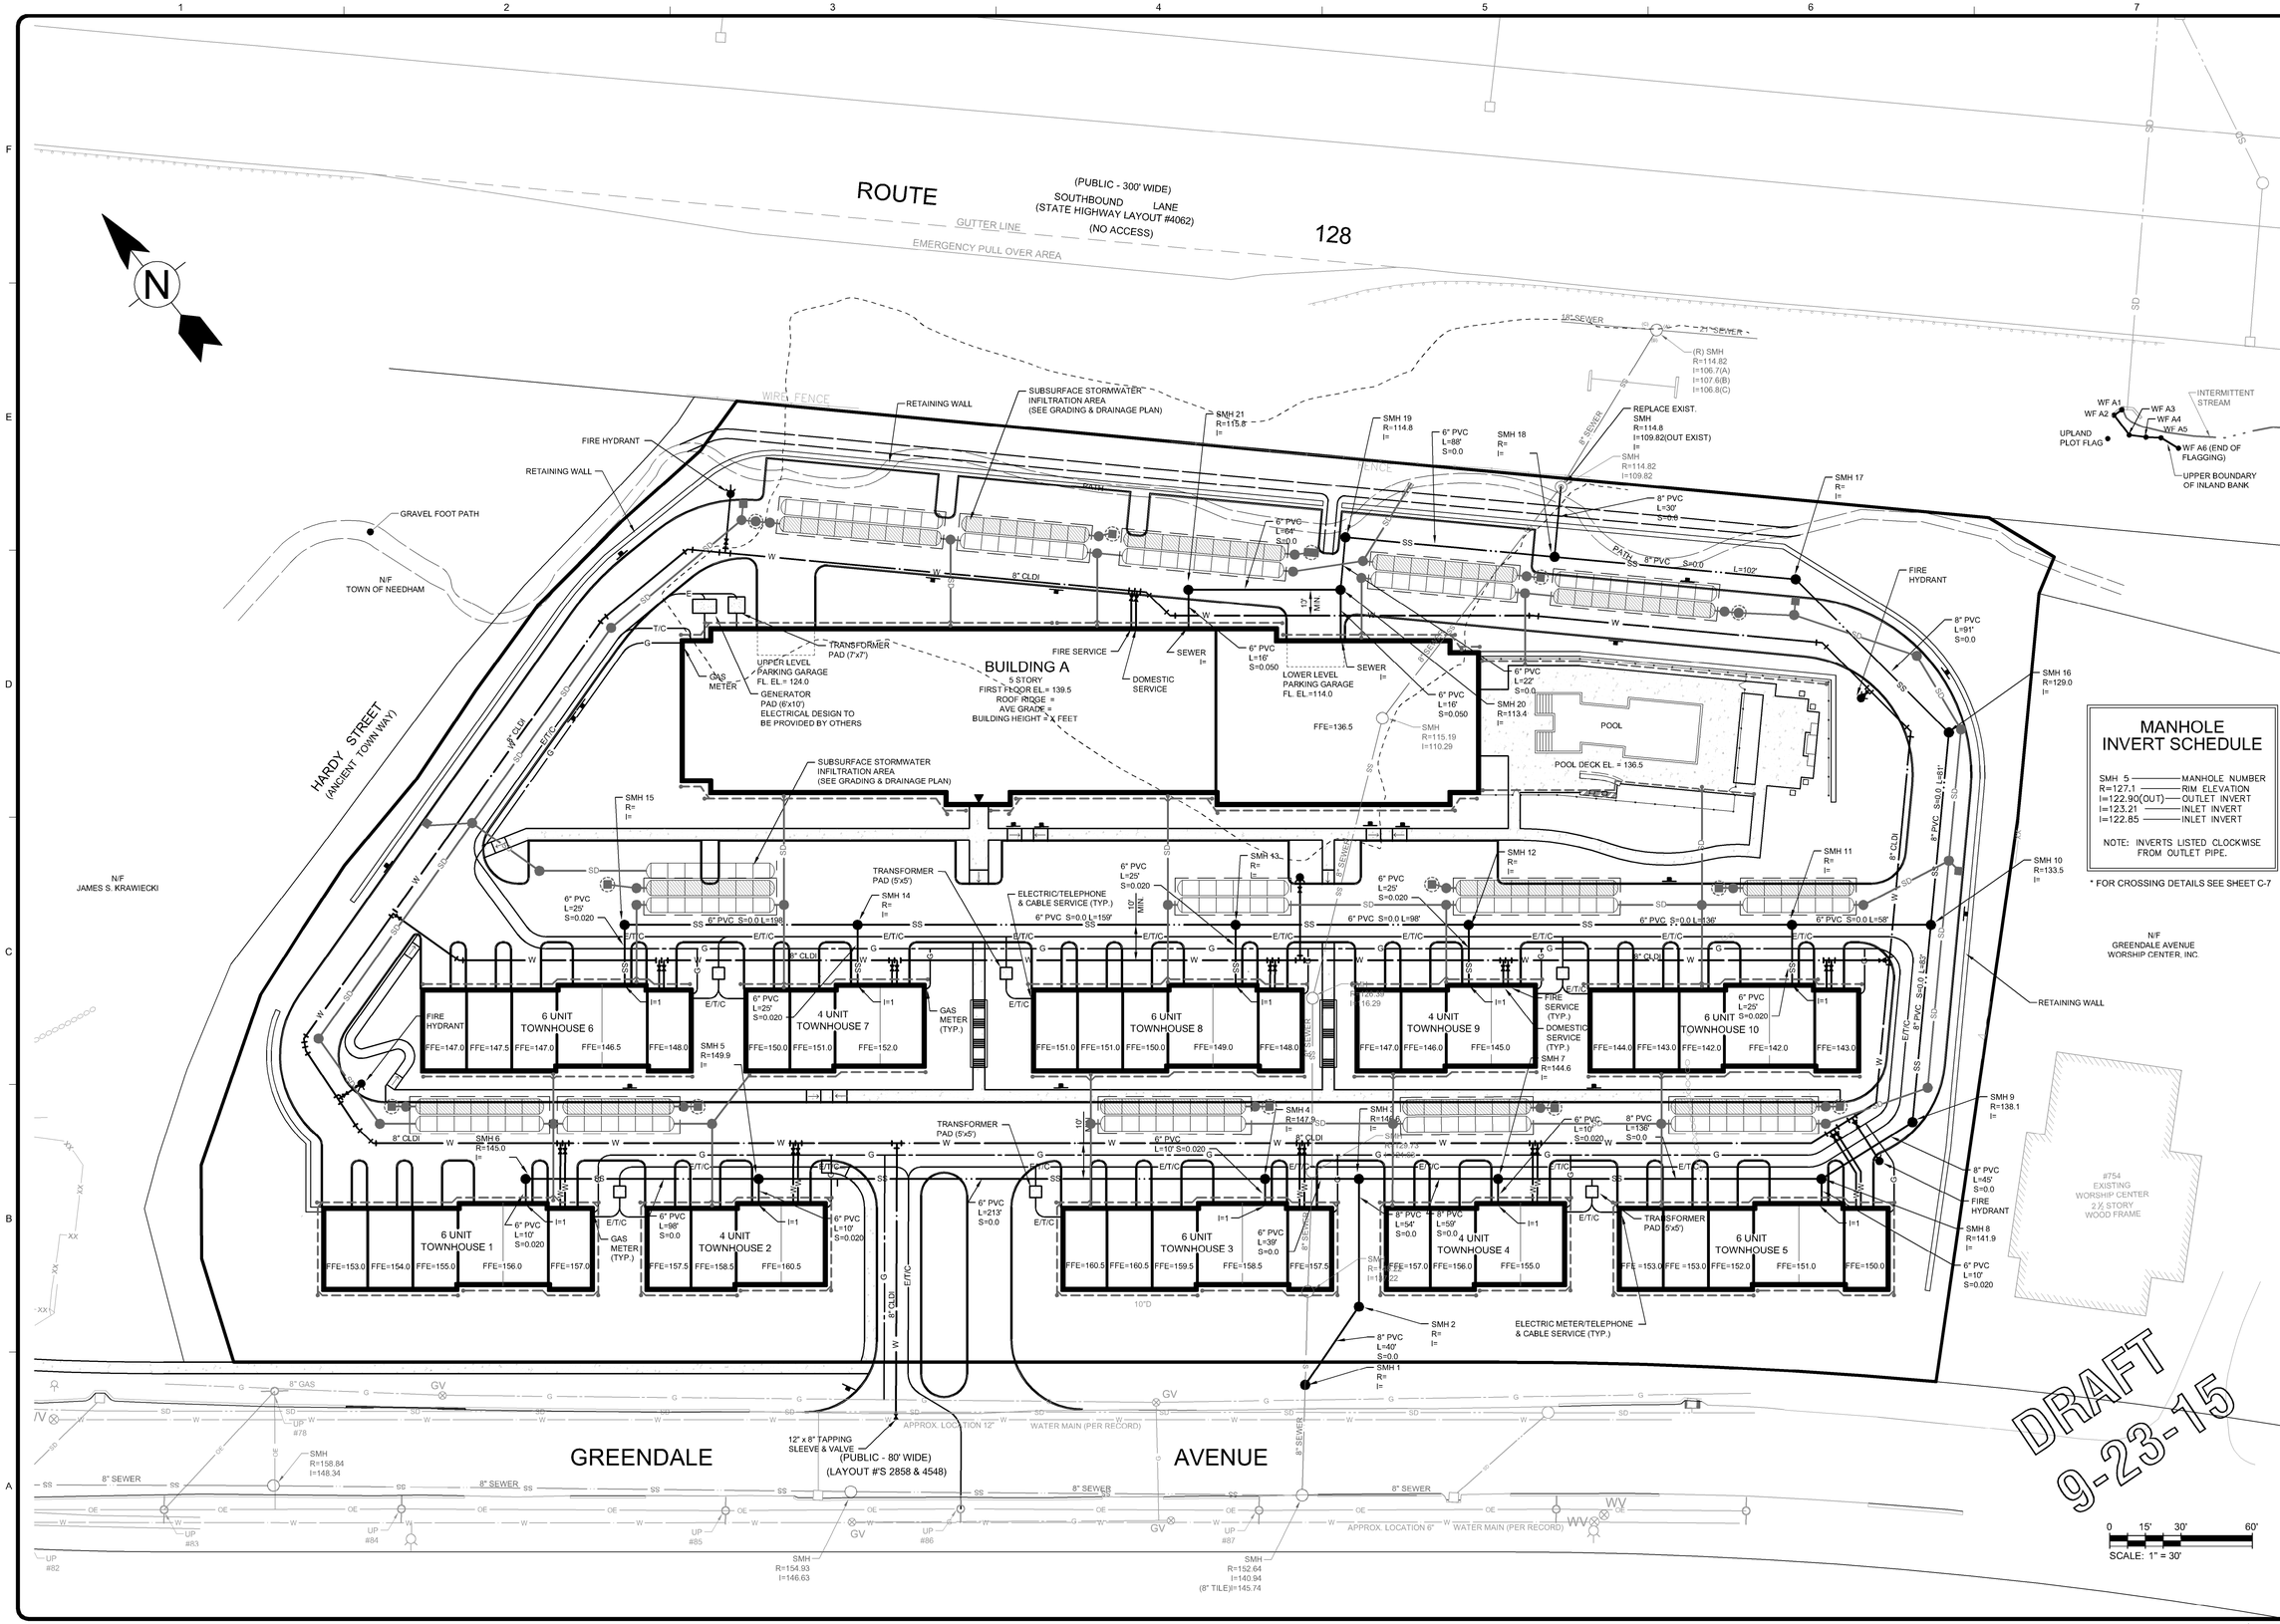

MANHOLE INVERT SCHEDULE

SMH 5	MANHOLE NUMBER
R=127.1	RIM ELEVATION
I=122.90(OUT)	OUTLET INVERT
I=123.21	INLET INVERT
I=122.85	INLET INVERT

NOTE: INVERTS LISTED CLOCKWISE FROM OUTLET PIPE.

* FOR CROSSING DETAILS SEE SHEET C-7

TETRA TECH
www.tetratech.com
100 Nickerson Road
Marlborough, MA 01752
PHONE: (508) 786-2200 FAX: (508) 786-2201

MARK	DATE	DESCRIPTION	BY
1	9-22-15	DRAFT	

Client: Greendale Avenue Venture LLC
Proj. Loc.: Needham, Massachusetts

Comprehensive Permit Plans
692 & 744 Greendale Avenue - Needham, Massachusetts

Utility Plan

Project No.:	143-82806-15001
Designed By:	G.K.D.
Drawn By:	J.L.P.
Checked By:	R.D.A.

C-4

Copyright: Tetra Tech

Bar Measures 1 inch

9/23/2015 3:06:29 PM - P:\82806\143-82806-15001\CAD\SHEETFILES\136 UNIT DESIGN\C-4 UTILITY PLAN.DWG - PAPPAS, JUD