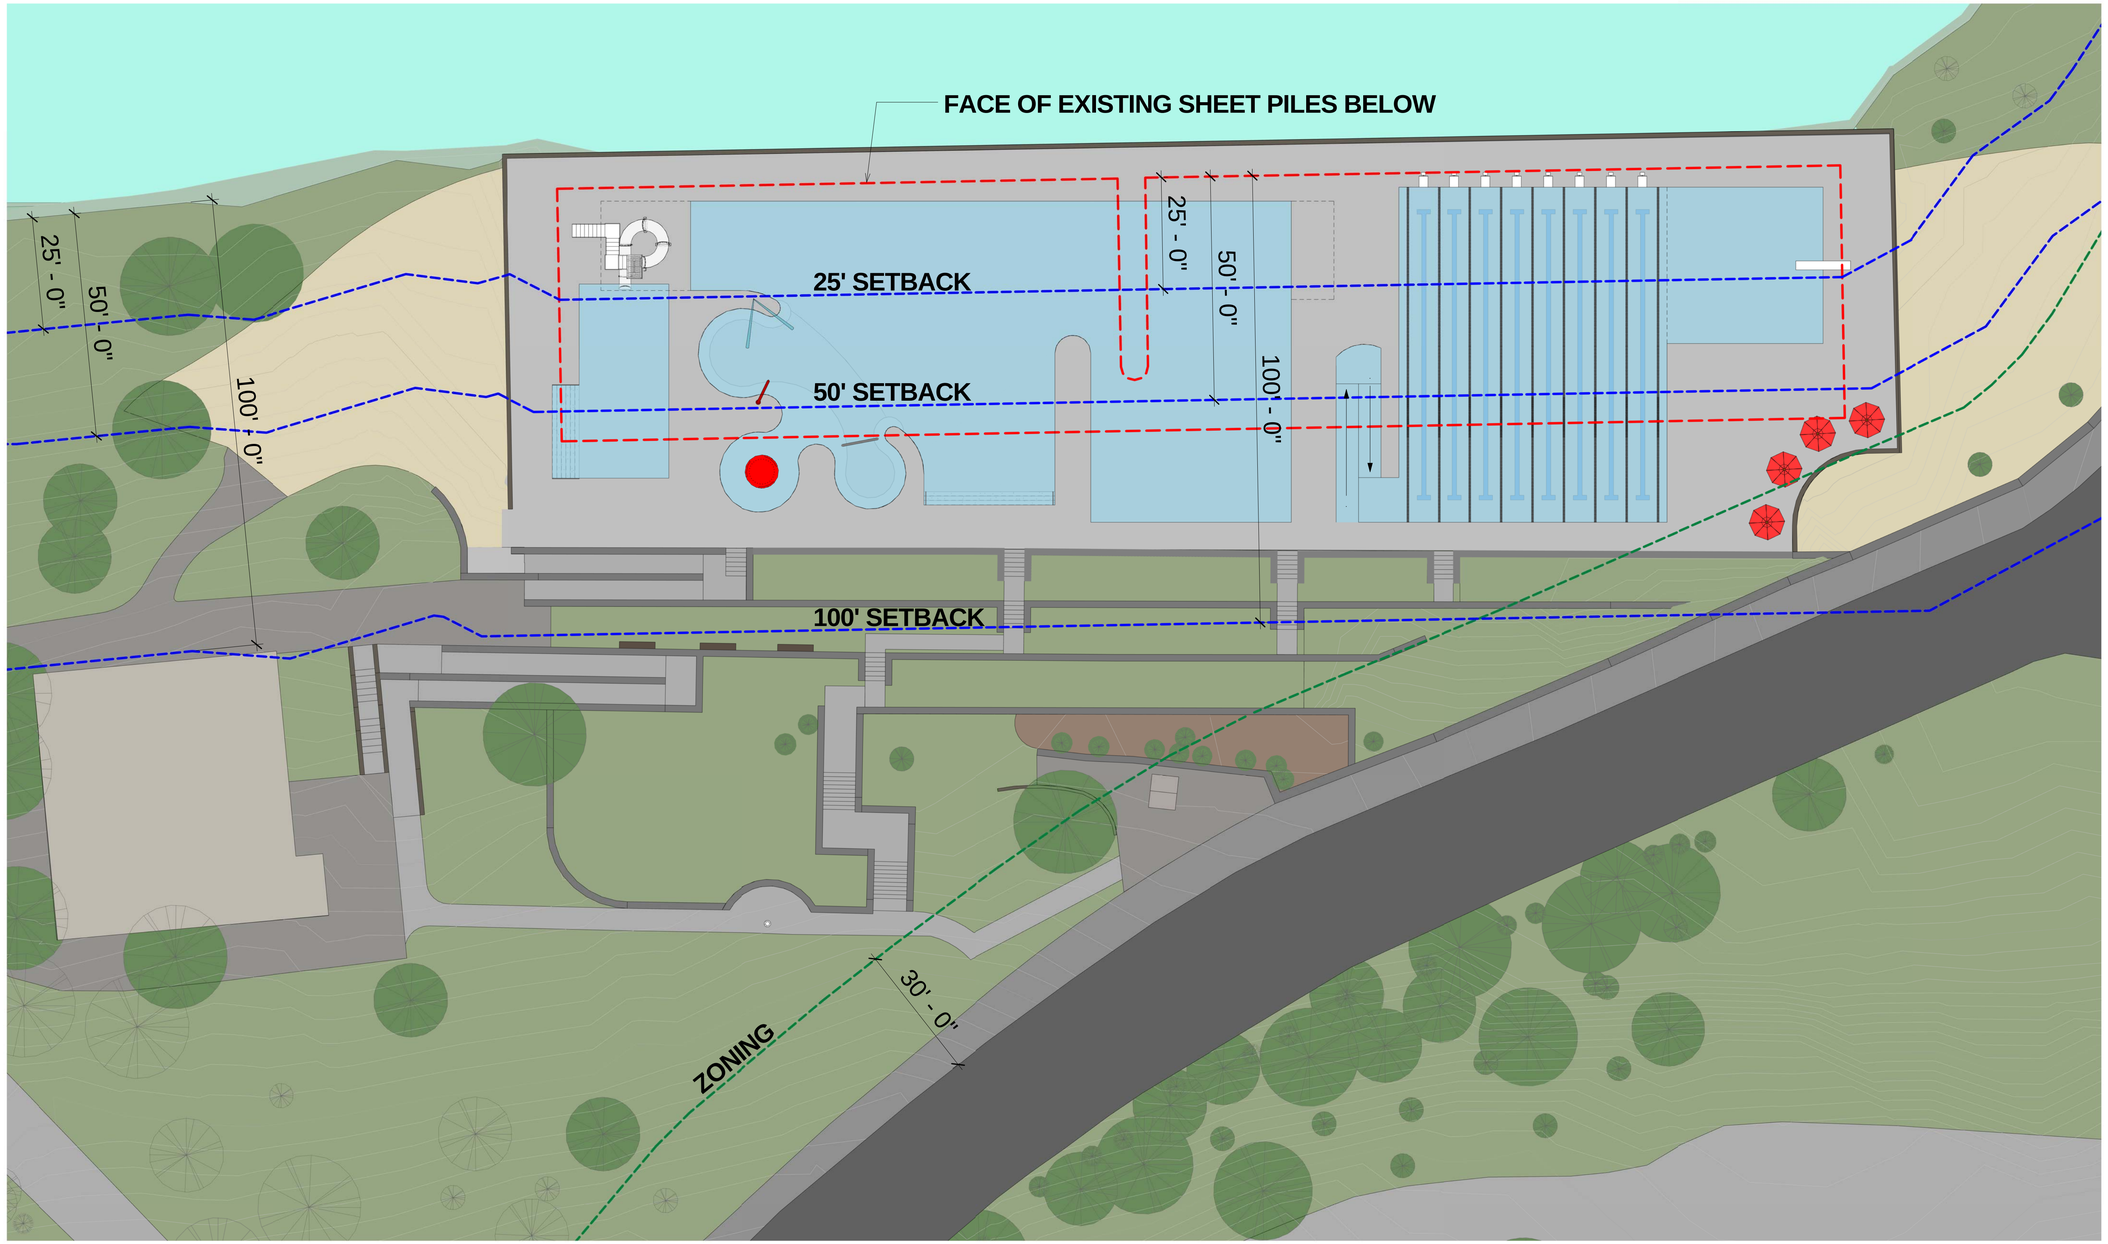

C:\Users\administrator.BHPLUS\Documents\3255_Rosemary Pool_MGranick.rvt
9/9/2015 3:28:25 PM JWP

ARCHITECT

bh+a

Bargmann Hendrie + Archetype, Inc.
300 A Street
Boston, MA 02210
617 350-0450 Tel

PROJECT NAME

Rosemary Pool

Rosemary Street
Needham, MA 02492

CLIENT

Town Of Needham

500 Dedham Avenue
Needham, MA 02492

PROJECT TEAM

REVISIONS

1
2
3
4
5
DATE

DRAWING TITLE

Option 2

DRAWING INFORMATION

August 24, 2015
DATE OF ISSUE

Project Status
DESCRIPTION

1/16" = 1'-0"
SCALE

JWP
DRAWN BY

3255
PROJECT #

3255_Rosemary Pool.rvt
FILE NAME

DRAWING NUMBER

P1

Copyright BH+A, Inc.

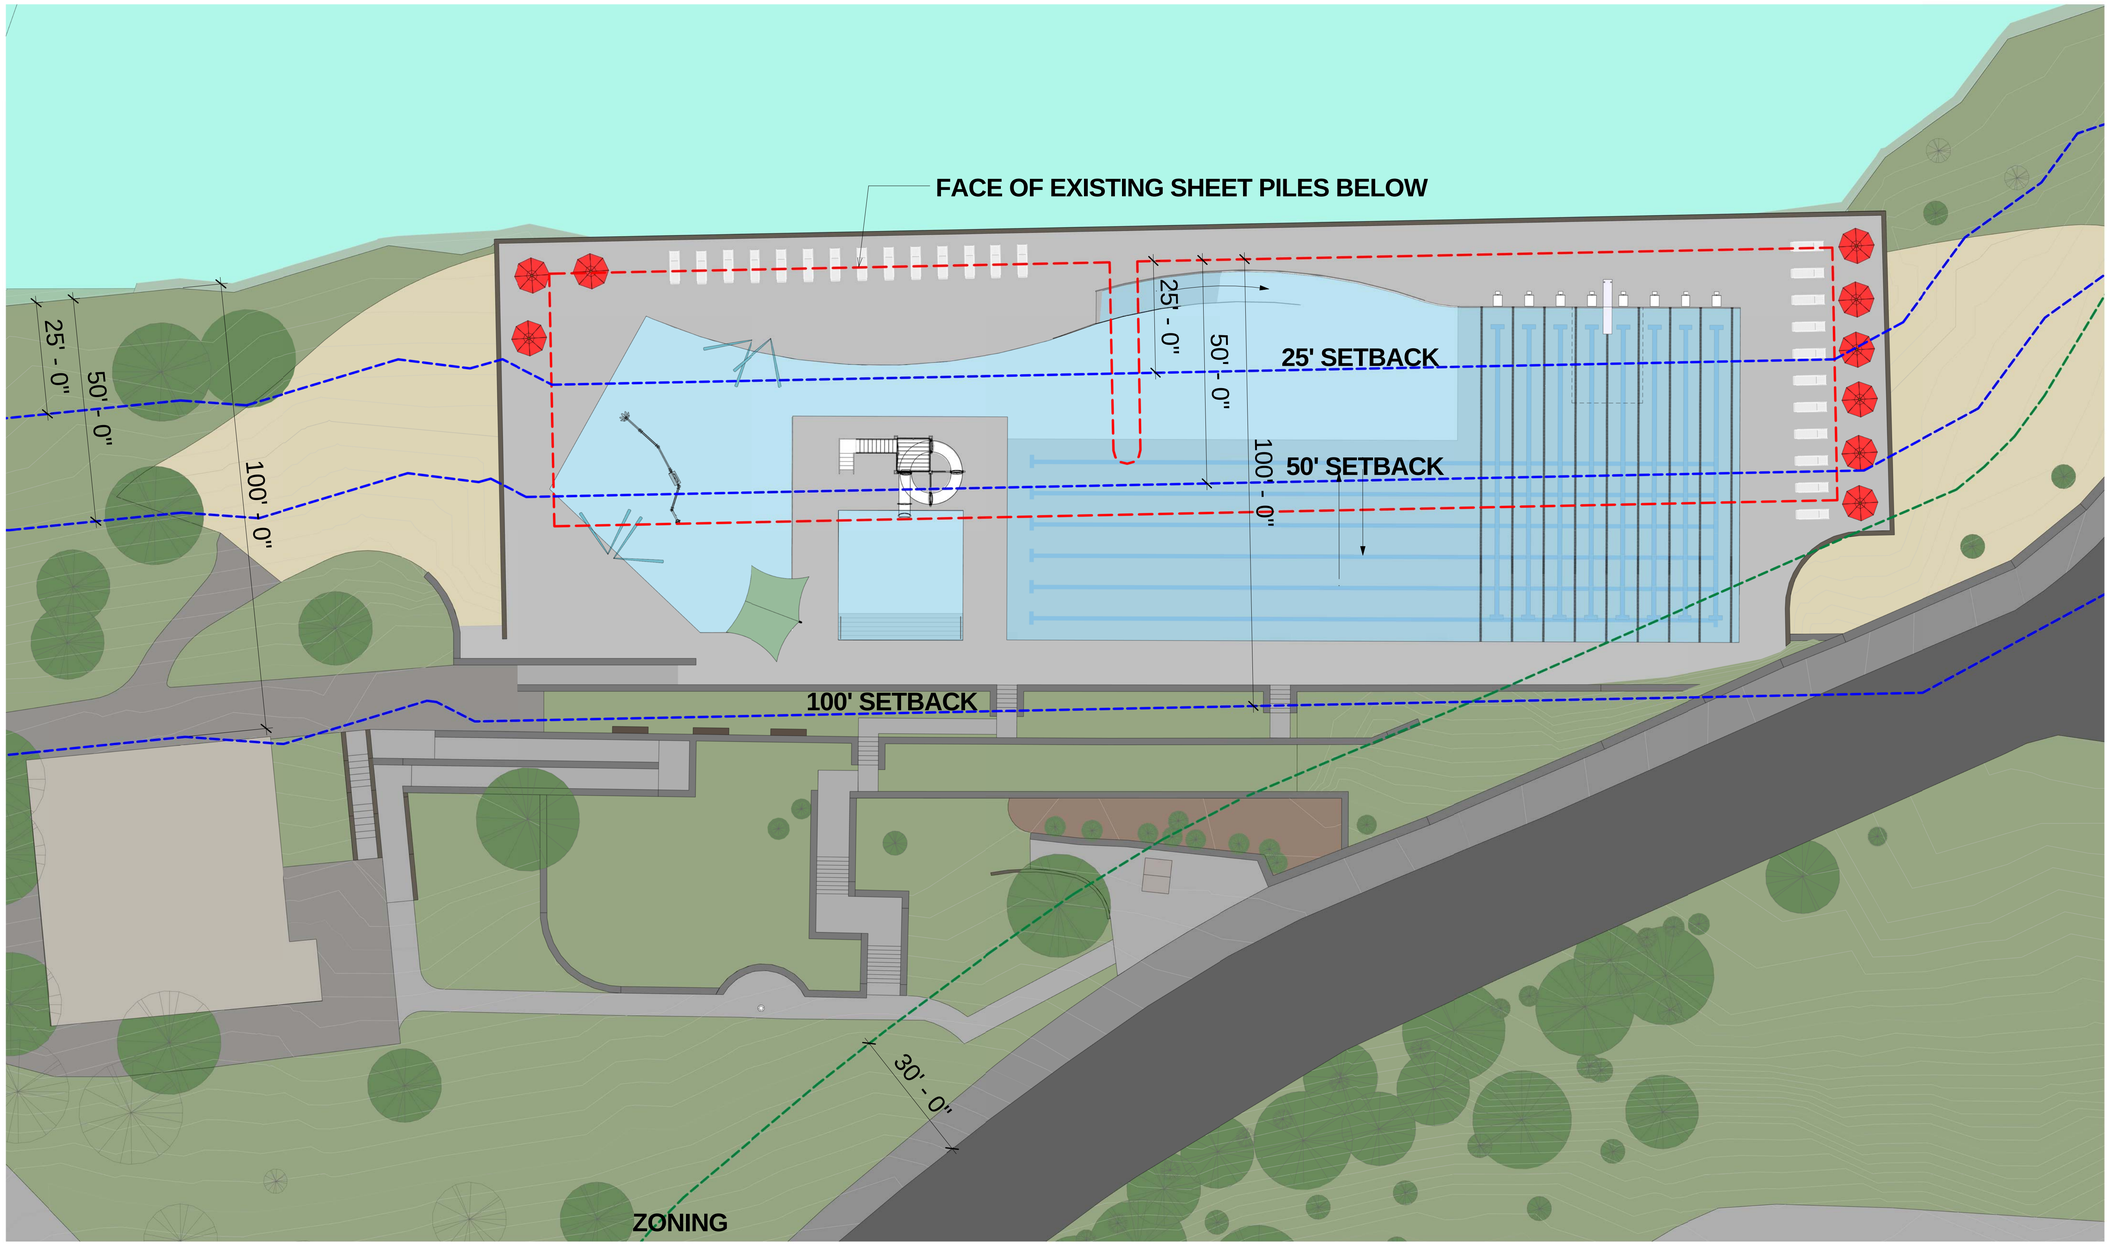

C:\Users\administrator.BHPLUS\Documents\3255_Rosemary Pool_MGranick.rvt
9/9/2015 3:28:38 PM JWP

ARCHITECT

bh+a

Bargmann Hendrie + Archetype, Inc.
300 A Street
Boston, MA 02210
617 350-0450 Tel

PROJECT NAME

Rosemary Pool

Rosemary Street
Needham, MA 02492

CLIENT

Town Of Needham

500 Dedham Avenue
Needham, MA 02492

PROJECT TEAM

REVISIONS

1
2
3
4
5
DATE

DRAWING TITLE

Option 1

DRAWING INFORMATION

August 24, 2015
DATE OF ISSUE

Project Status
DESCRIPTION

1/16" = 1'-0"
SCALE

JWP
DRAWN BY

3255
PROJECT #

3255_Rosemary Pool.rvt
FILE NAME

DRAWING NUMBER

P2

Copyright BH+A, Inc.

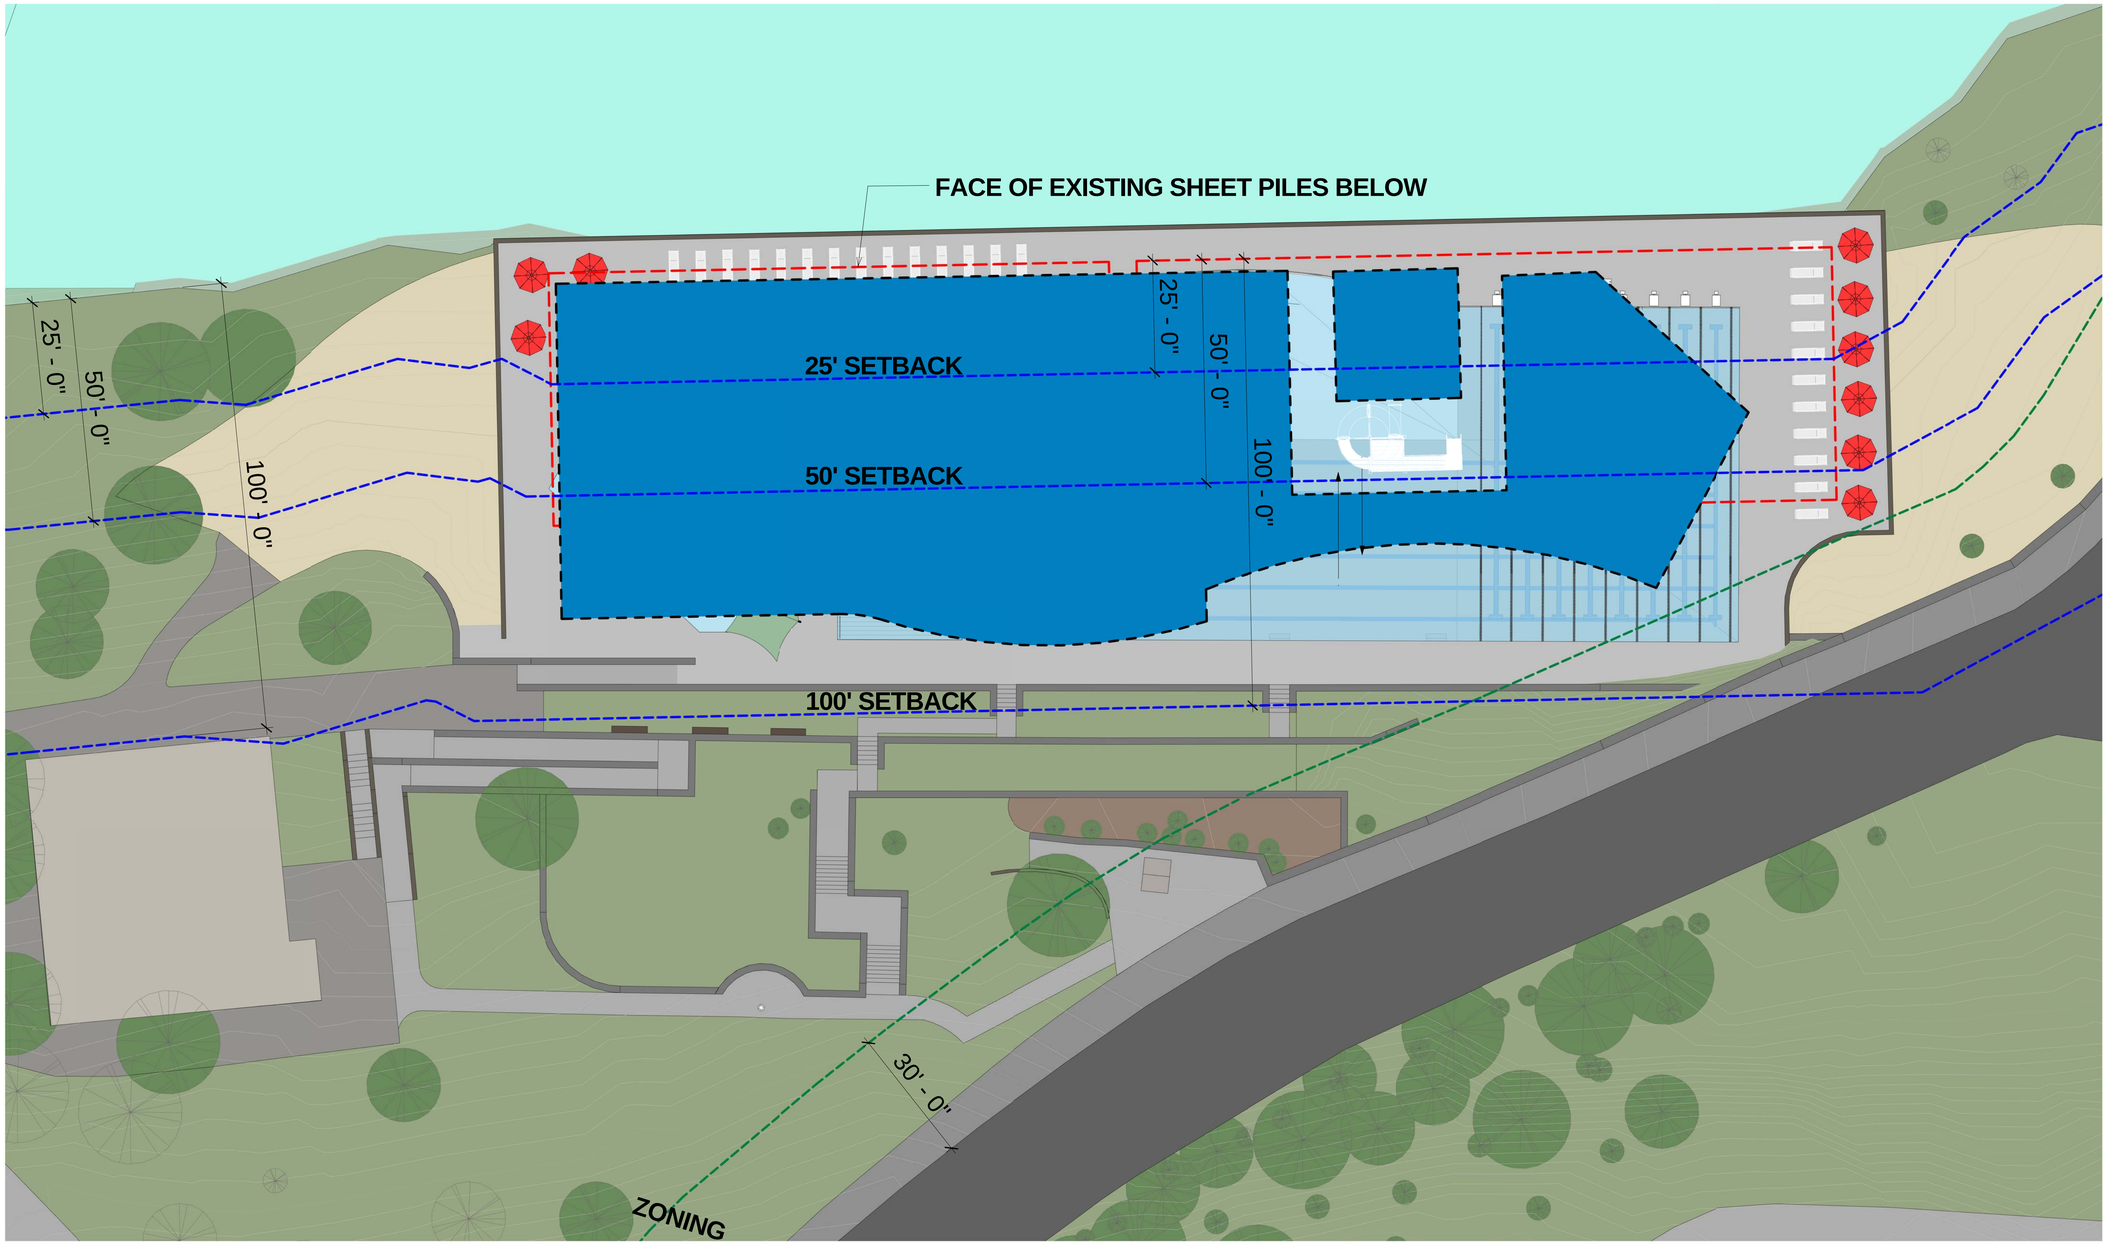

C:\Users\administrator.BHPLUS\Documents\3255_Rosemary Pool_MGranick.rvt
9/9/2015 3:28:51 PM Author

ARCHITECT

bh+a

Bargmann Hendrie + Archetype, Inc.
300 A Street
Boston, MA 02210
617 350-0450 Tel

PROJECT NAME

Rosemary Pool

Rosemary Street
Needham, MA 02492

CLIENT

Town Of Needham

500 Dedham Avenue
Needham, MA 02492

PROJECT TEAM

REVISIONS

1
2
3
4
5
DATE

DRAWING TITLE

Option 1A

DRAWING INFORMATION

August 24, 2015
DATE OF ISSUE

Project Status
DESCRIPTION

1/16" = 1'-0"
SCALE

Author
DRAWN BY

3255
PROJECT #

3255_Rosemary Pool.rvt
FILE NAME

DRAWING NUMBER

P2A

Copyright BH+A, Inc.

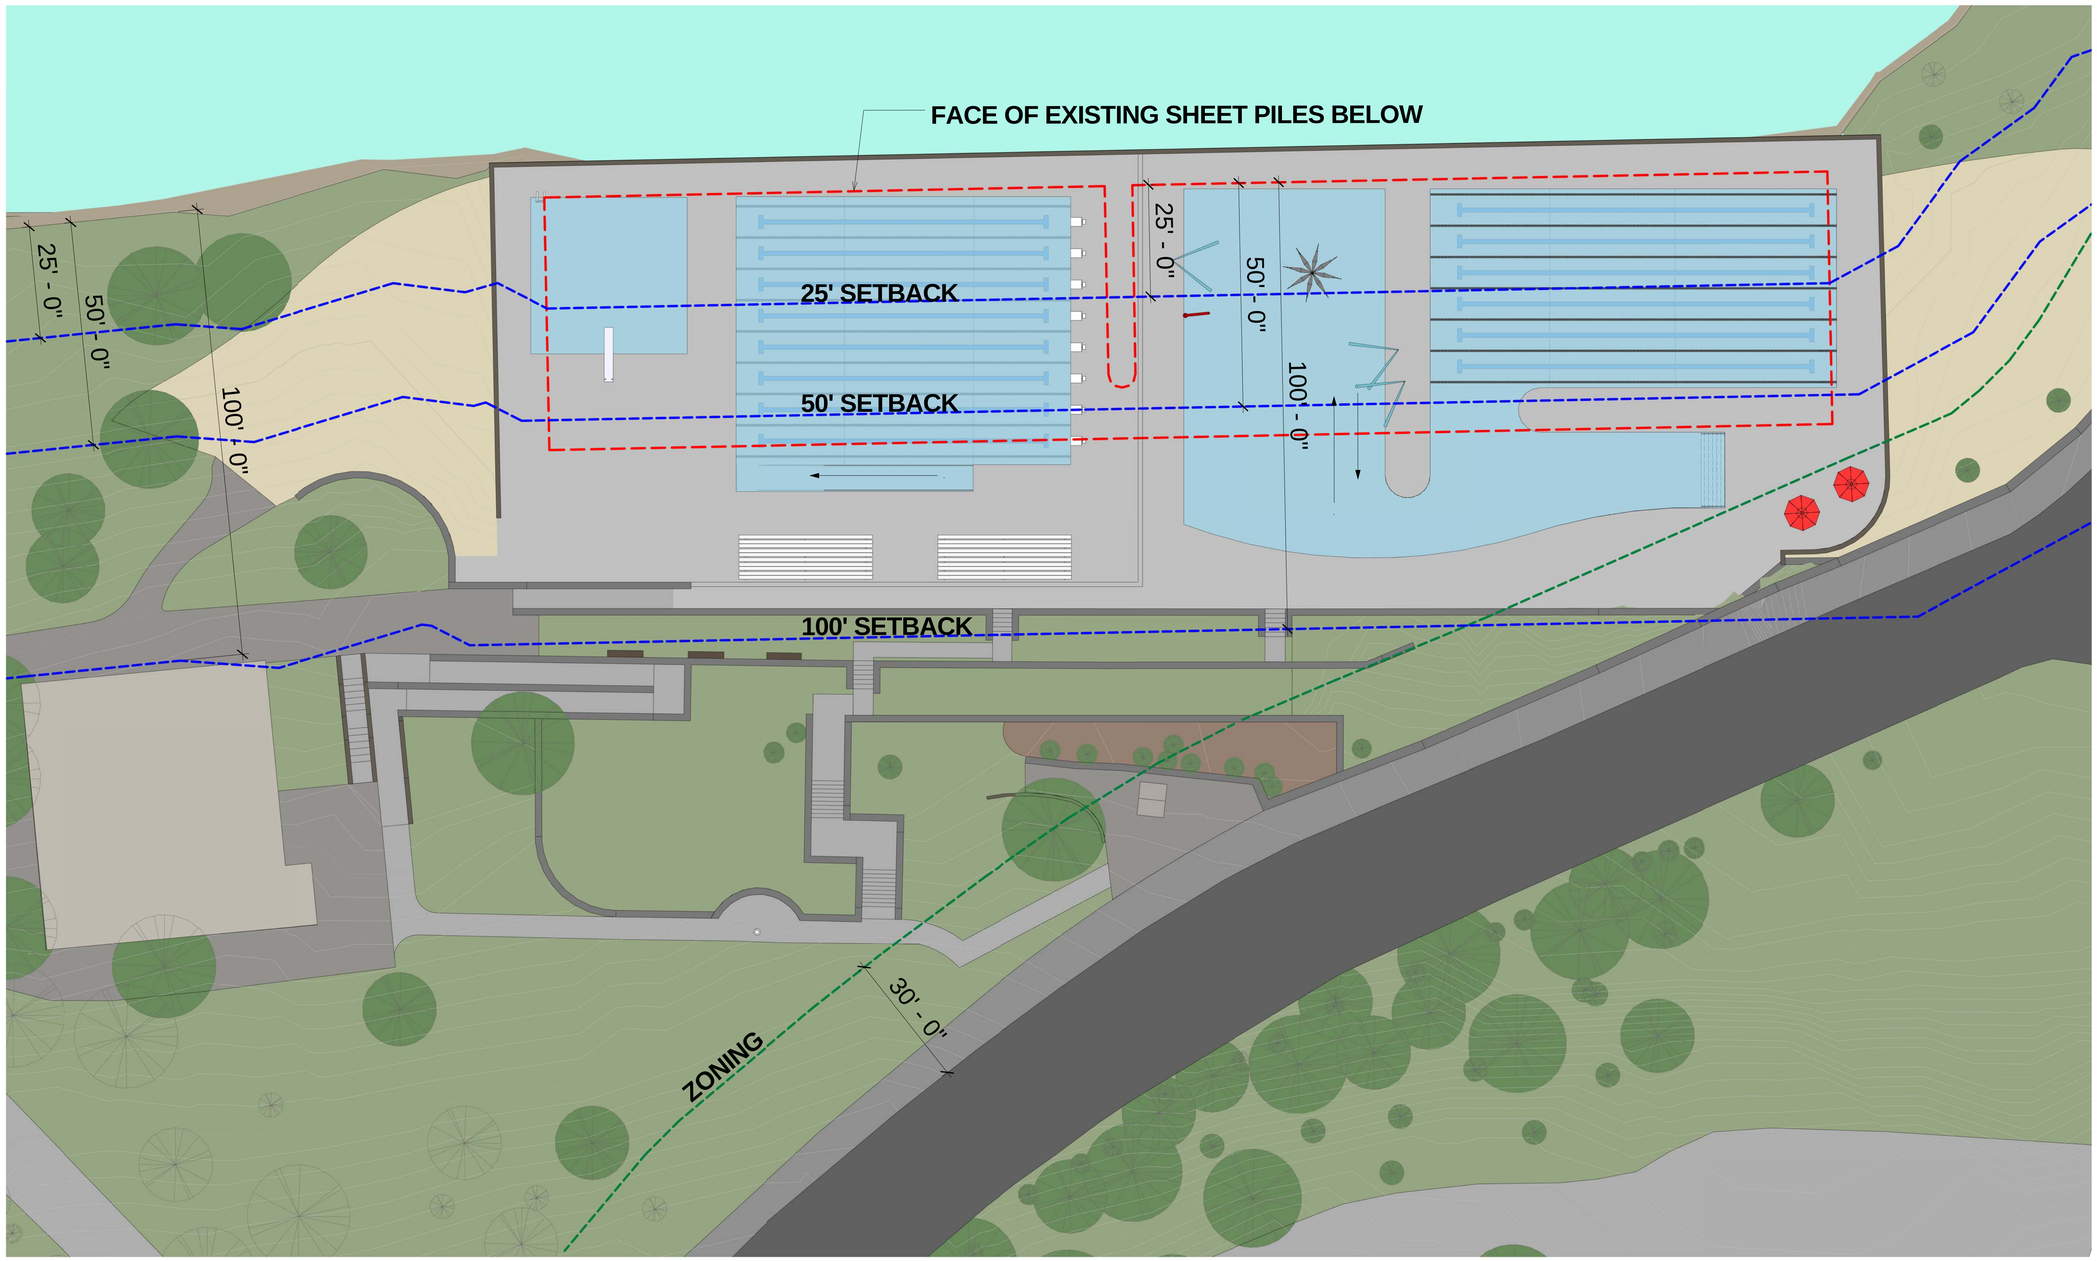

C:\Users\administrator.BHPLUS\Documents\3255_Rosemary Pool_MGranick.rvt JWP
9/9/2015 3:29:01 PM

ARCHITECT

bh+a

Bargmann Hendrie + Archetype, Inc.
300 A Street
Boston, MA 02210
617 350-0450 Tel

PROJECT NAME

Rosemary Pool

Rosemary Street
Needham, MA 02492

CLIENT

Town Of Needham

500 Dedham Avenue
Needham, MA 02492

PROJECT TEAM

REVISIONS

1
2
3
4
5
DATE

DRAWING TITLE

Option 3

DRAWING INFORMATION

August 24, 2015
DATE OF ISSUE

Project Status
DESCRIPTION

1/16" = 1'-0"
SCALE

JWP
DRAWN BY

3255
PROJECT #

3255_Rosemary Pool.rvt
FILE NAME

DRAWING NUMBER

P3

Copyright BH+A, Inc.

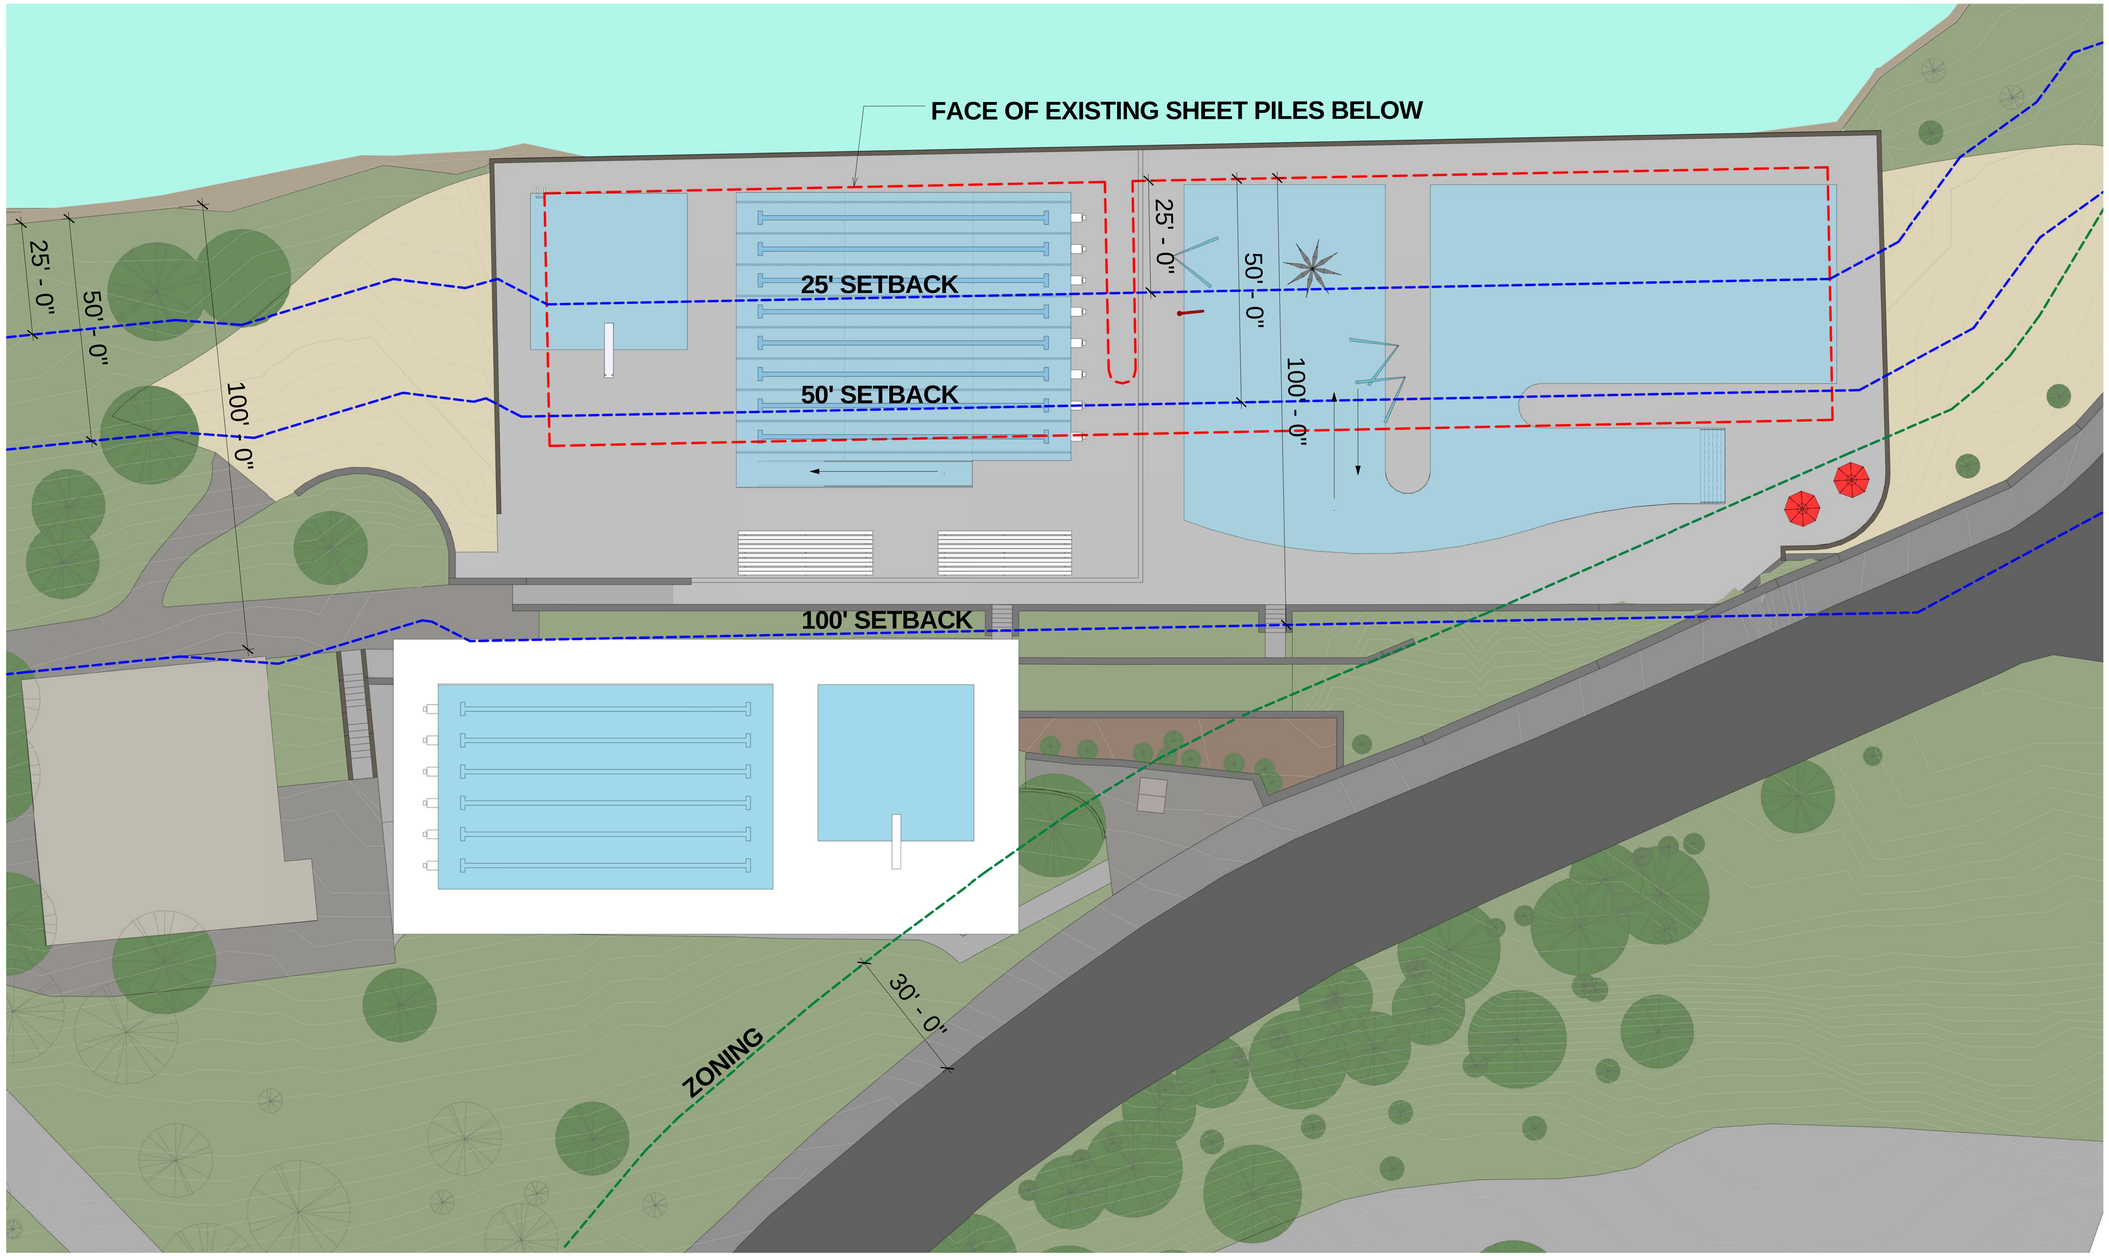

C:\Users\administrator.BHPLUS\Documents\3255_Rosemary Pool_MGranick.rvt
9/9/2015 3:29:11 PM JWP

ARCHITECT

bh+a

Bargmann Hendrie + Archetype, Inc.
300 A Street
Boston, MA 02210
617 350-0450 Tel

PROJECT NAME

Rosemary Pool

Rosemary Street
Needham, MA 02492

CLIENT

Town Of Needham

500 Dedham Avenue
Needham, MA 02492

PROJECT TEAM

REVISIONS

1
2
3
4
5
DATE

DRAWING TITLE

Option 4

DRAWING INFORMATION

August 24, 2015
DATE OF ISSUE

Project Status
DESCRIPTION

1/16" = 1'-0"
SCALE

JWP
DRAWN BY

3255
PROJECT #

3255_Rosemary Pool.rvt
FILE NAME

DRAWING NUMBER

P4

Copyright BH+A, Inc.

Rosemary Pool

Rosemary Street
Needham, Ma. 02492

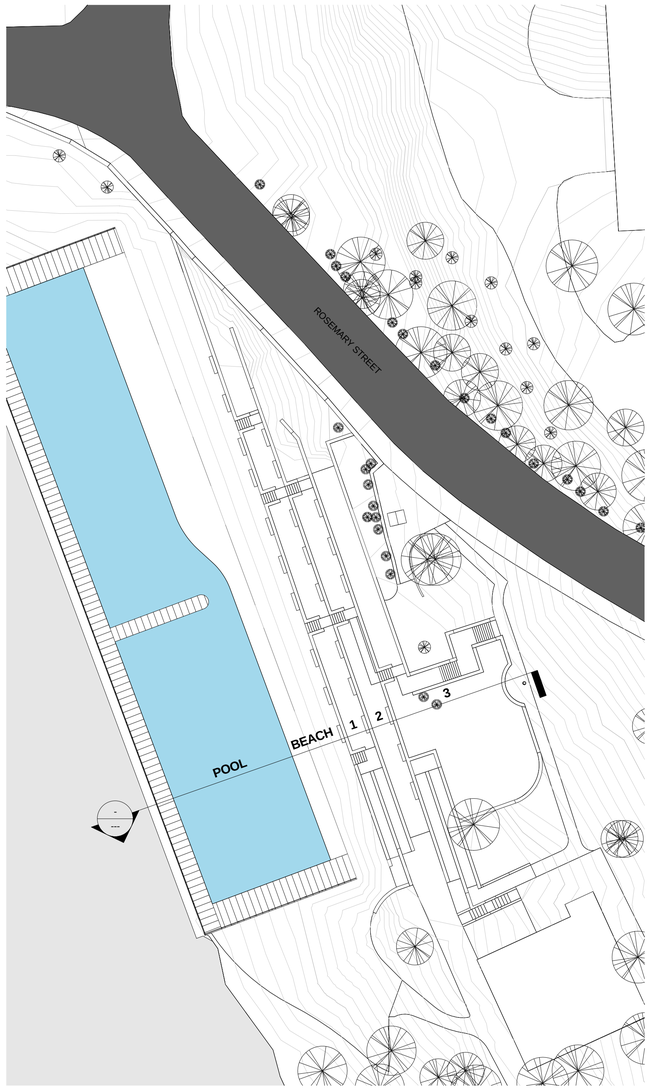

SITE PLAN

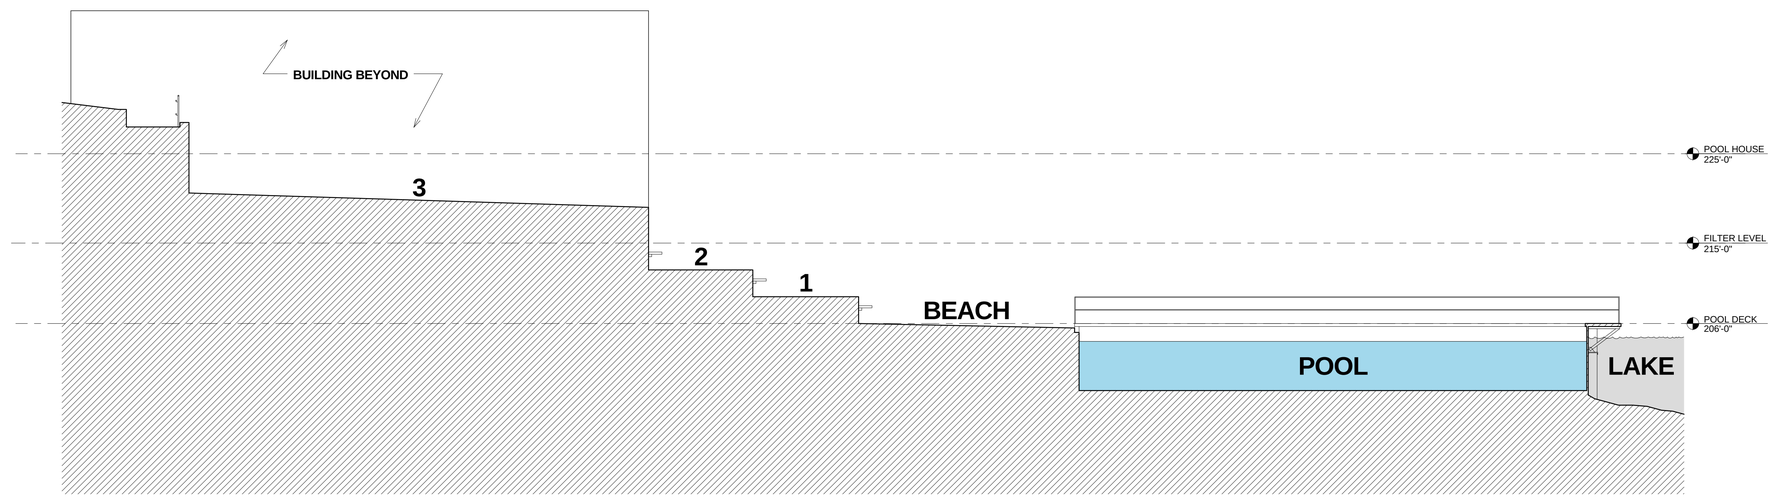

EXISTING SECTION

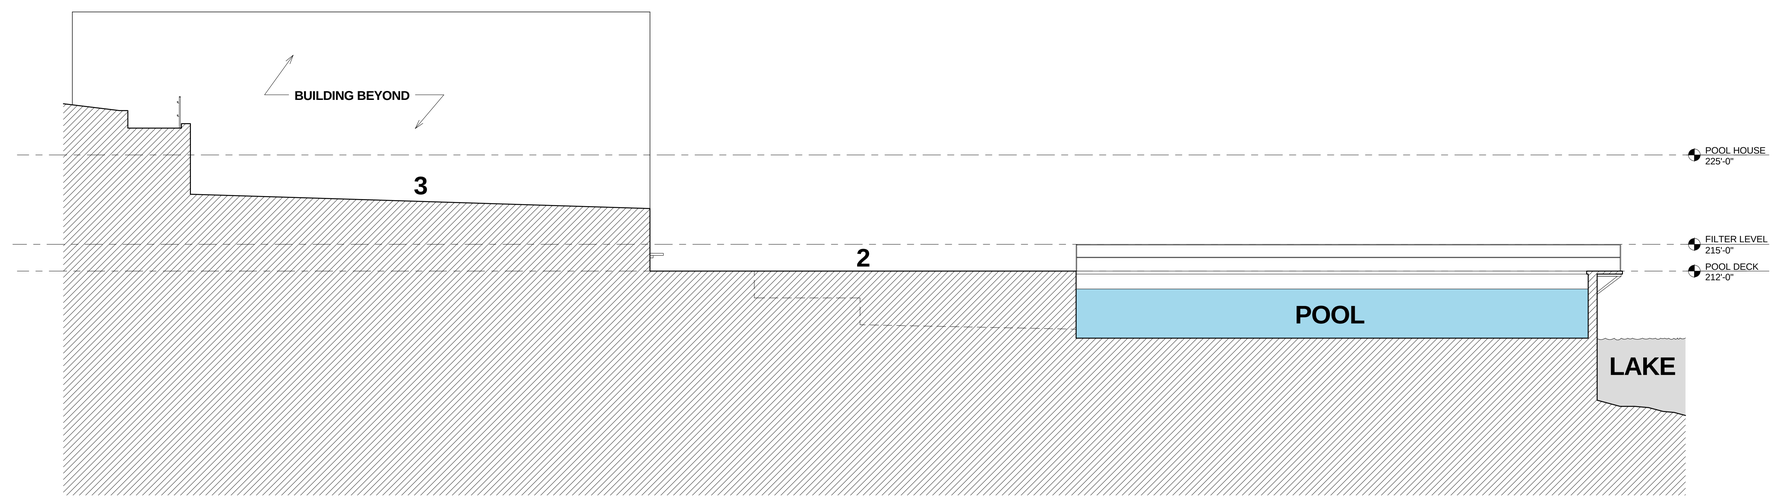

PROPOSED SECTION