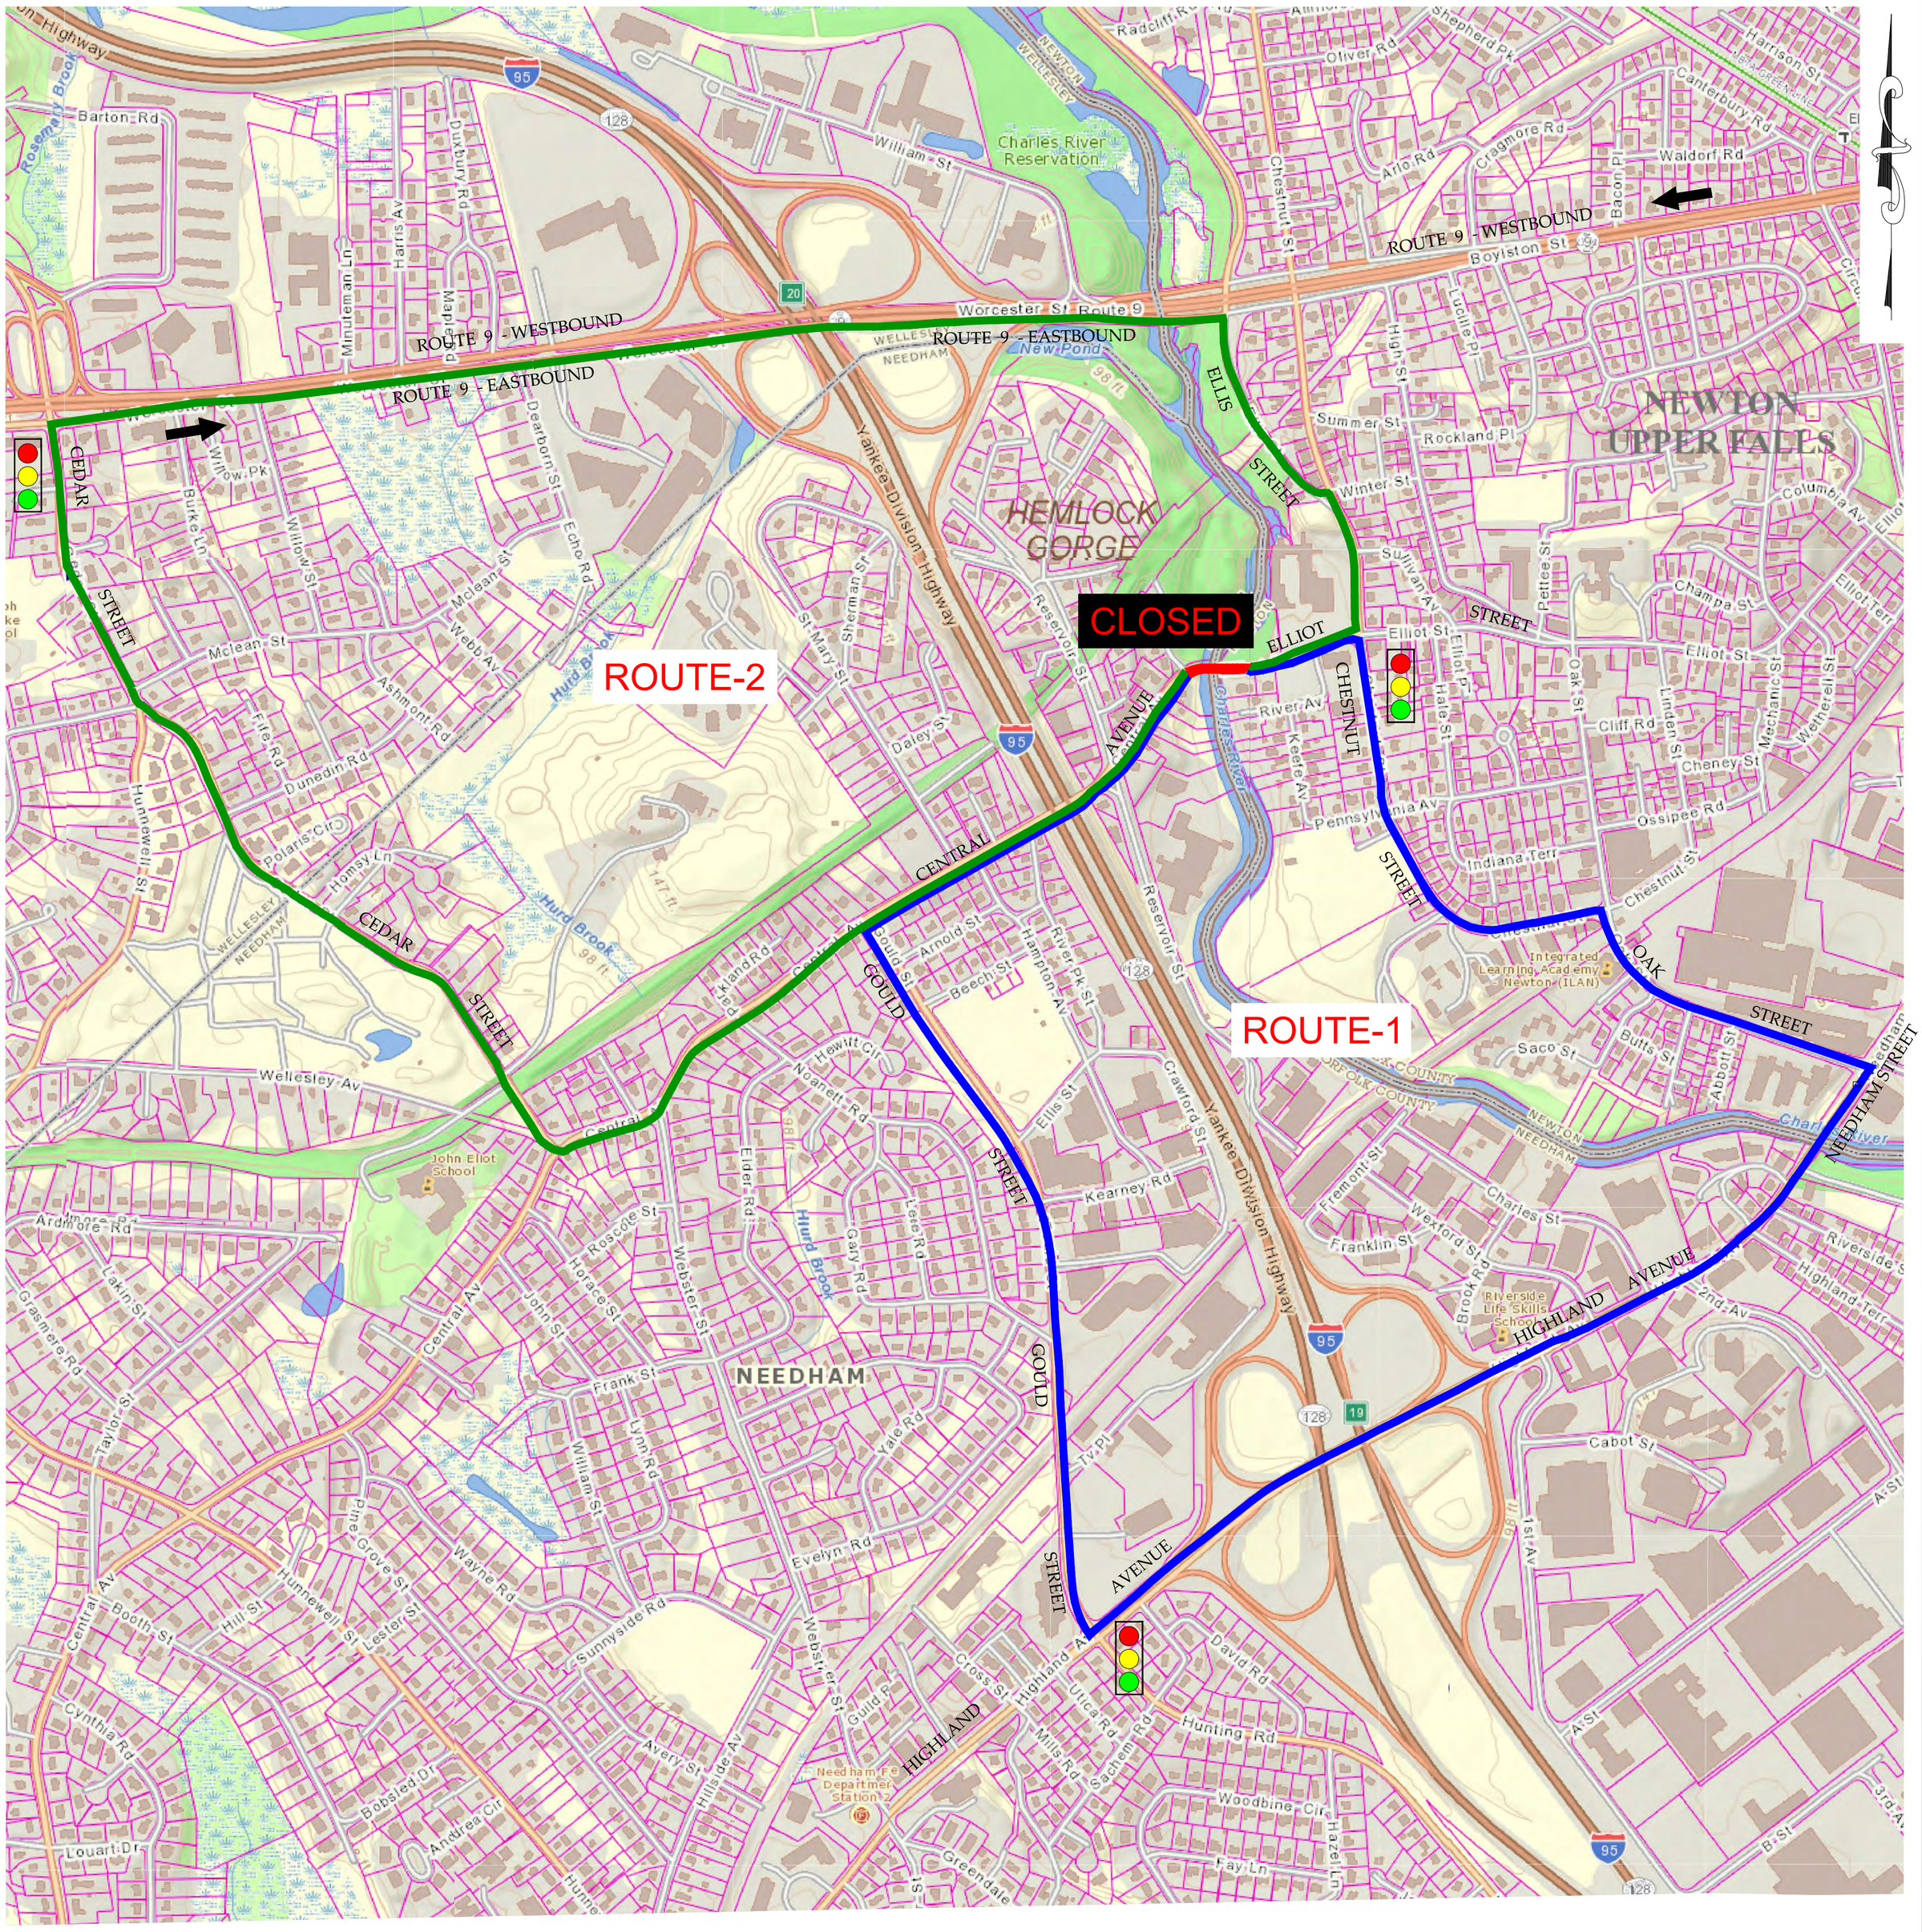

LEGEND

DETOUR ROUTE - 1

DETOUR ROUTE - 2

TOWN OF NEEDHAM, MASSACHUSETTS
DEPARTMENT OF PUBLIC WORKS
CENTRAL AVENUE / ELLIOT STREET BRIDGE
JULY - DECEMBER 2016

SCALE 1" = 400'± Approximate

400 0 400 800 FEET