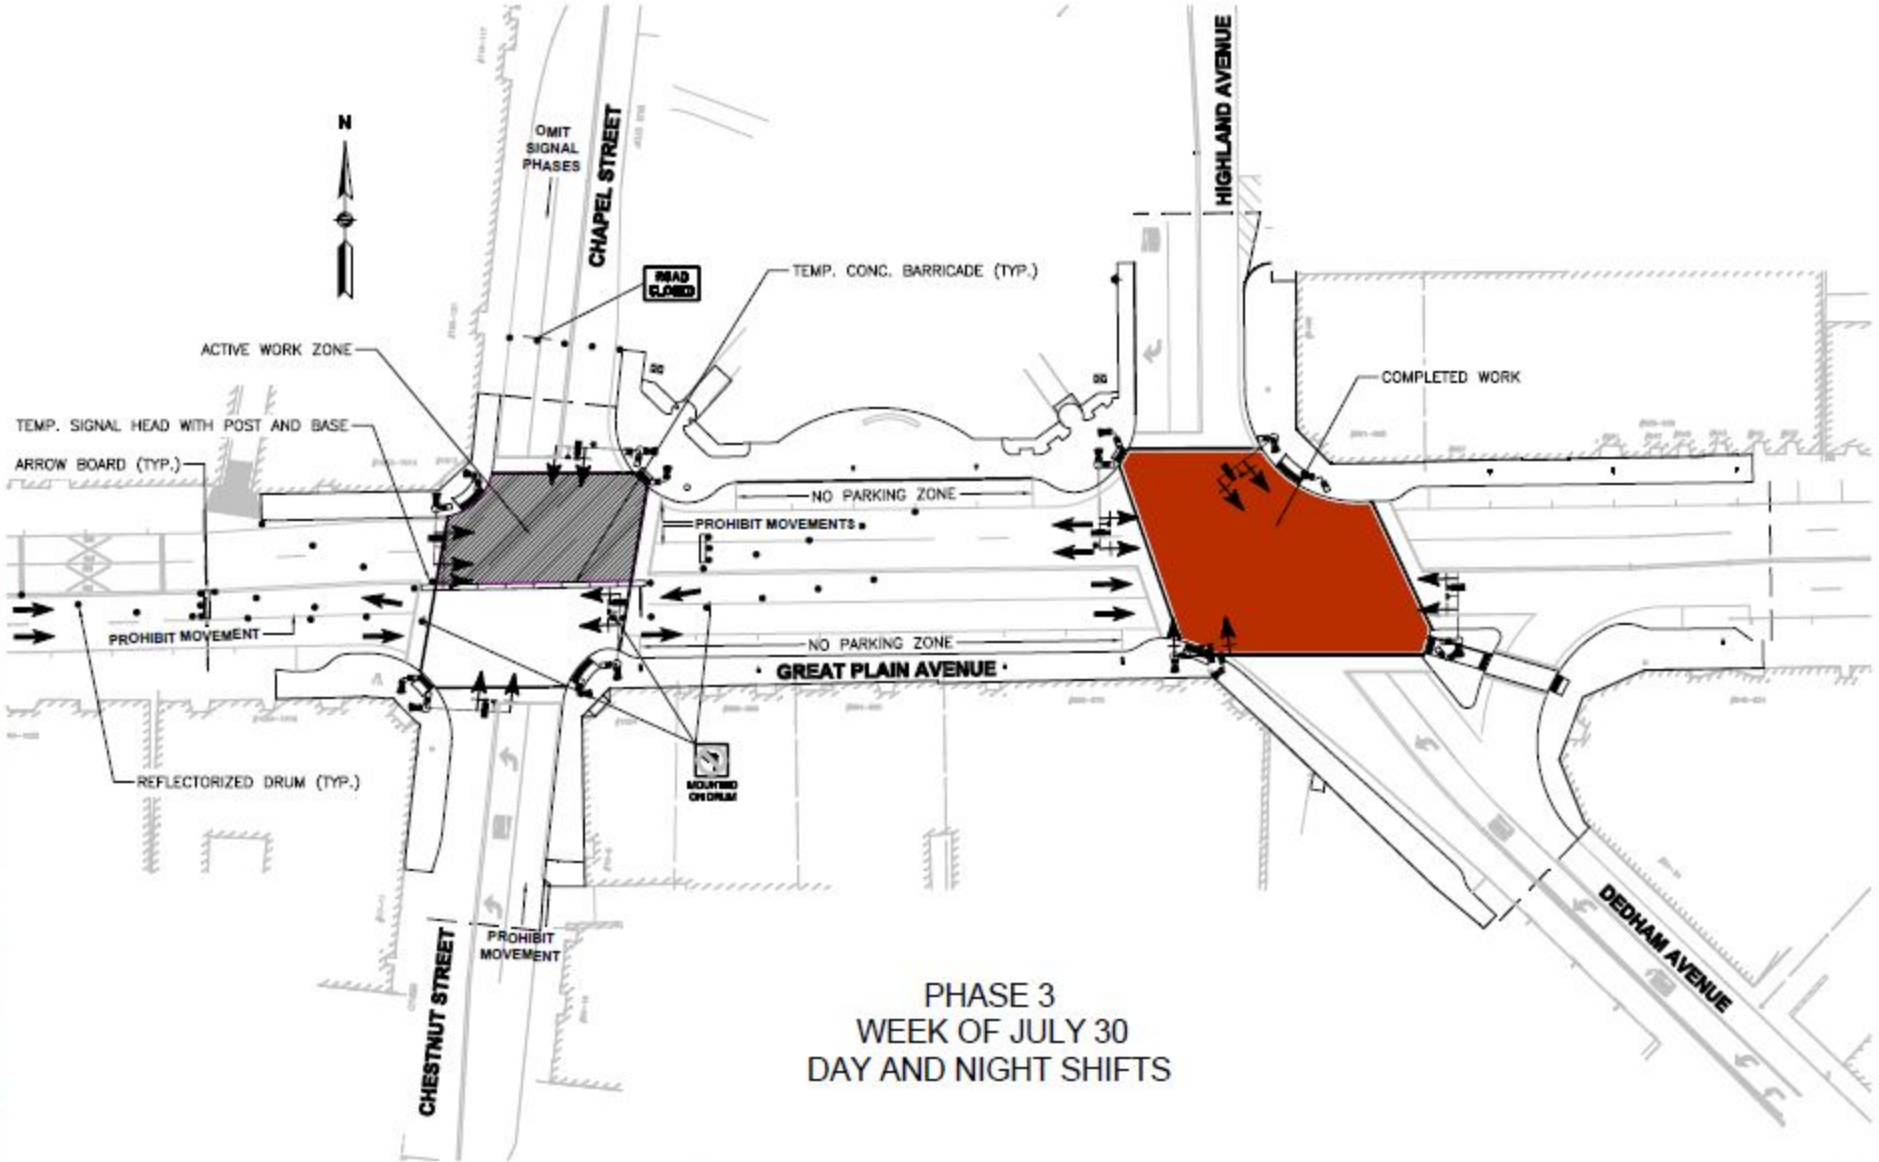

DESIGNED BY: WWW
DRAWN BY: WWW
CHECKED BY: MH

BETA
www.BETA-Inc.com

SCALE: 30 0 30 60
SCALE IN FEET: 1"=30'

DOWNTOWN IMPROVEMENTS
PHASE I
CROSSWALK CONSTRUCTION - PHASE 3
NEEDHAM, MASSACHUSETTS

BETA JOB No. 3038
PLOT DATE: 8/2/2017 3:53 PM
ISSUE DATE: 8/2/2017
SHEET No. 3 OF X