T:\Engineering\DPW Eng Branches\CAD-Drafting\Standard Approved Details\HPCornerramp Revised 020515.DWG, half layout, 8/2/2018 4:34:52 PM,
tsarno

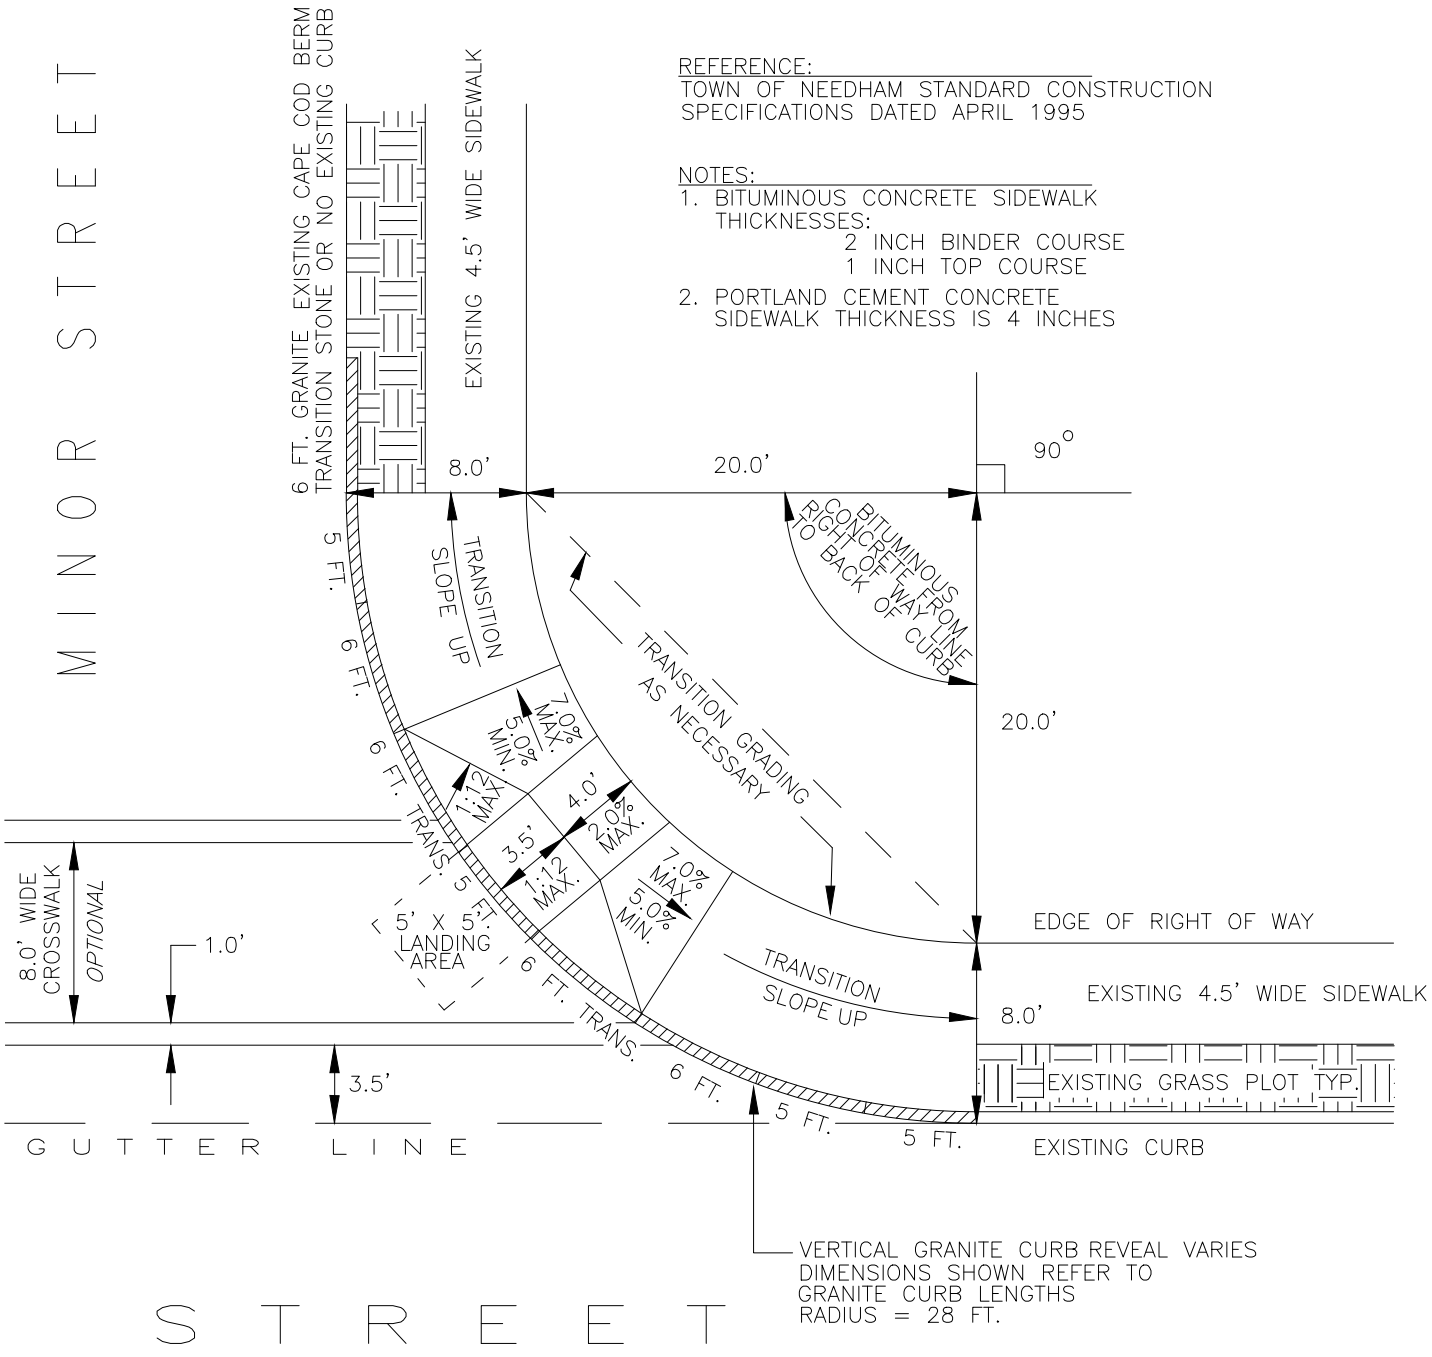

REFERENCE:
TOWN OF NEEDHAM STANDARD CONSTRUCTION SPECIFICATIONS DATED APRIL 1995

NOTES:
1. BITUMINOUS CONCRETE SIDEWALK THICKNESSES:
   2 INCH BINDER COURSE
   1 INCH TOP COURSE
2. PORTLAND CEMENT CONCRETE SIDEWALK THICKNESS IS 4 INCHES

PROPOSED HANDICAP RAMP DESIGN

SCALE: NOT TO SCALE DATE: MARCH 5, 2015

Prepared for: ENGINEERING DEPARTMENT
DEPARTMENT OF PUBLIC WORKS
NEEDHAM, MA 02492

NEEDHAM DEPARTMENT OF PUBLIC WORKS
ENGINEERING DIVISION
500 Dedham Avenue, Needham, MA 02492
(781) 455-7550

Draft: TGS Check: TAR/ALD

Sheet 1 of 1 Dwg. No. XXXXXXXXXXXXX