PROPOSED PROJECT SUMMARY

8 ONE BEDROOM RESIDENTIAL UNITS
8 TWO BEDROOM RESIDENTIAL UNITS
24 PARKING SPACES FOR RESIDENTS
4 GUEST PARKING SPACES

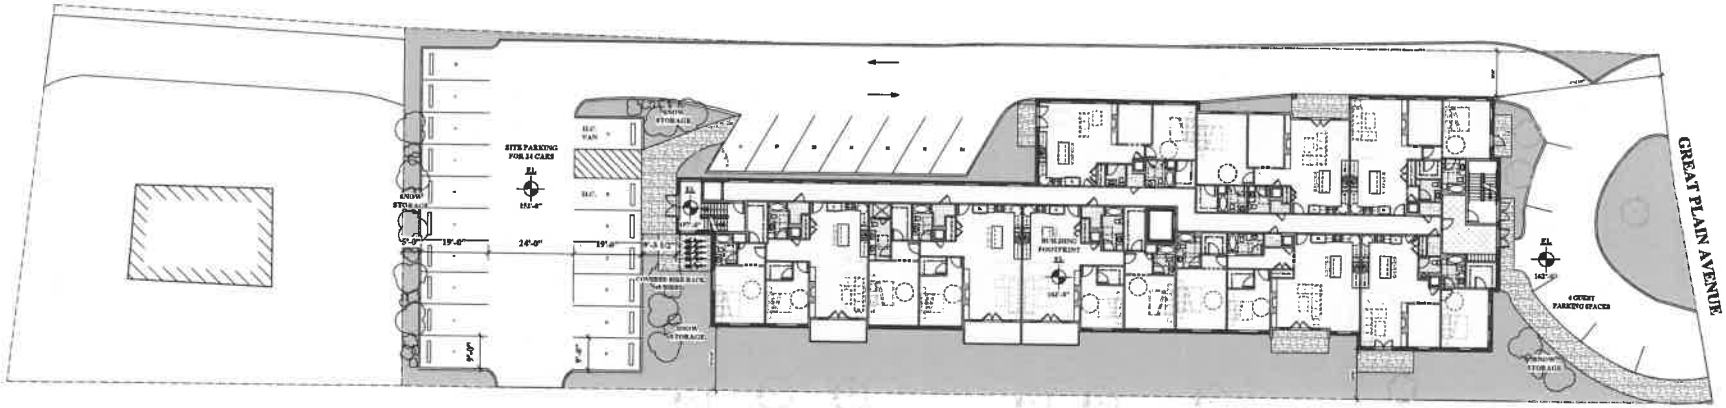

1 / L-1.1 **Site Plan**
1/16" = 1'-0"

Renovations To

1180 Great Plain Ave. Needham, MA

OWNER

mckay architects
35 Bryant Street
Dedham, MA 02026
ph.781.326.2.001
www.mckayarchitects.net

REV #	DATE	ISSUANCE

OWNERSHIP & USE OF DOCUMENTS
These drawings and specifications are the property and copyright of McKay Architects and shall not be used in whole or in part, or shall be assigned to a third party without the express written permission of McKay Architects.
Contractor to verify all information and dimensions in the field prior to start of construction and is to notify McKay Architects of any discrepancies

Site Plan

JOB NO	0122
DATE	03.04.19
DWG BY	EAL
CKD BY	MLM
SCALE	1/16" = 1'-0"

L-1.1