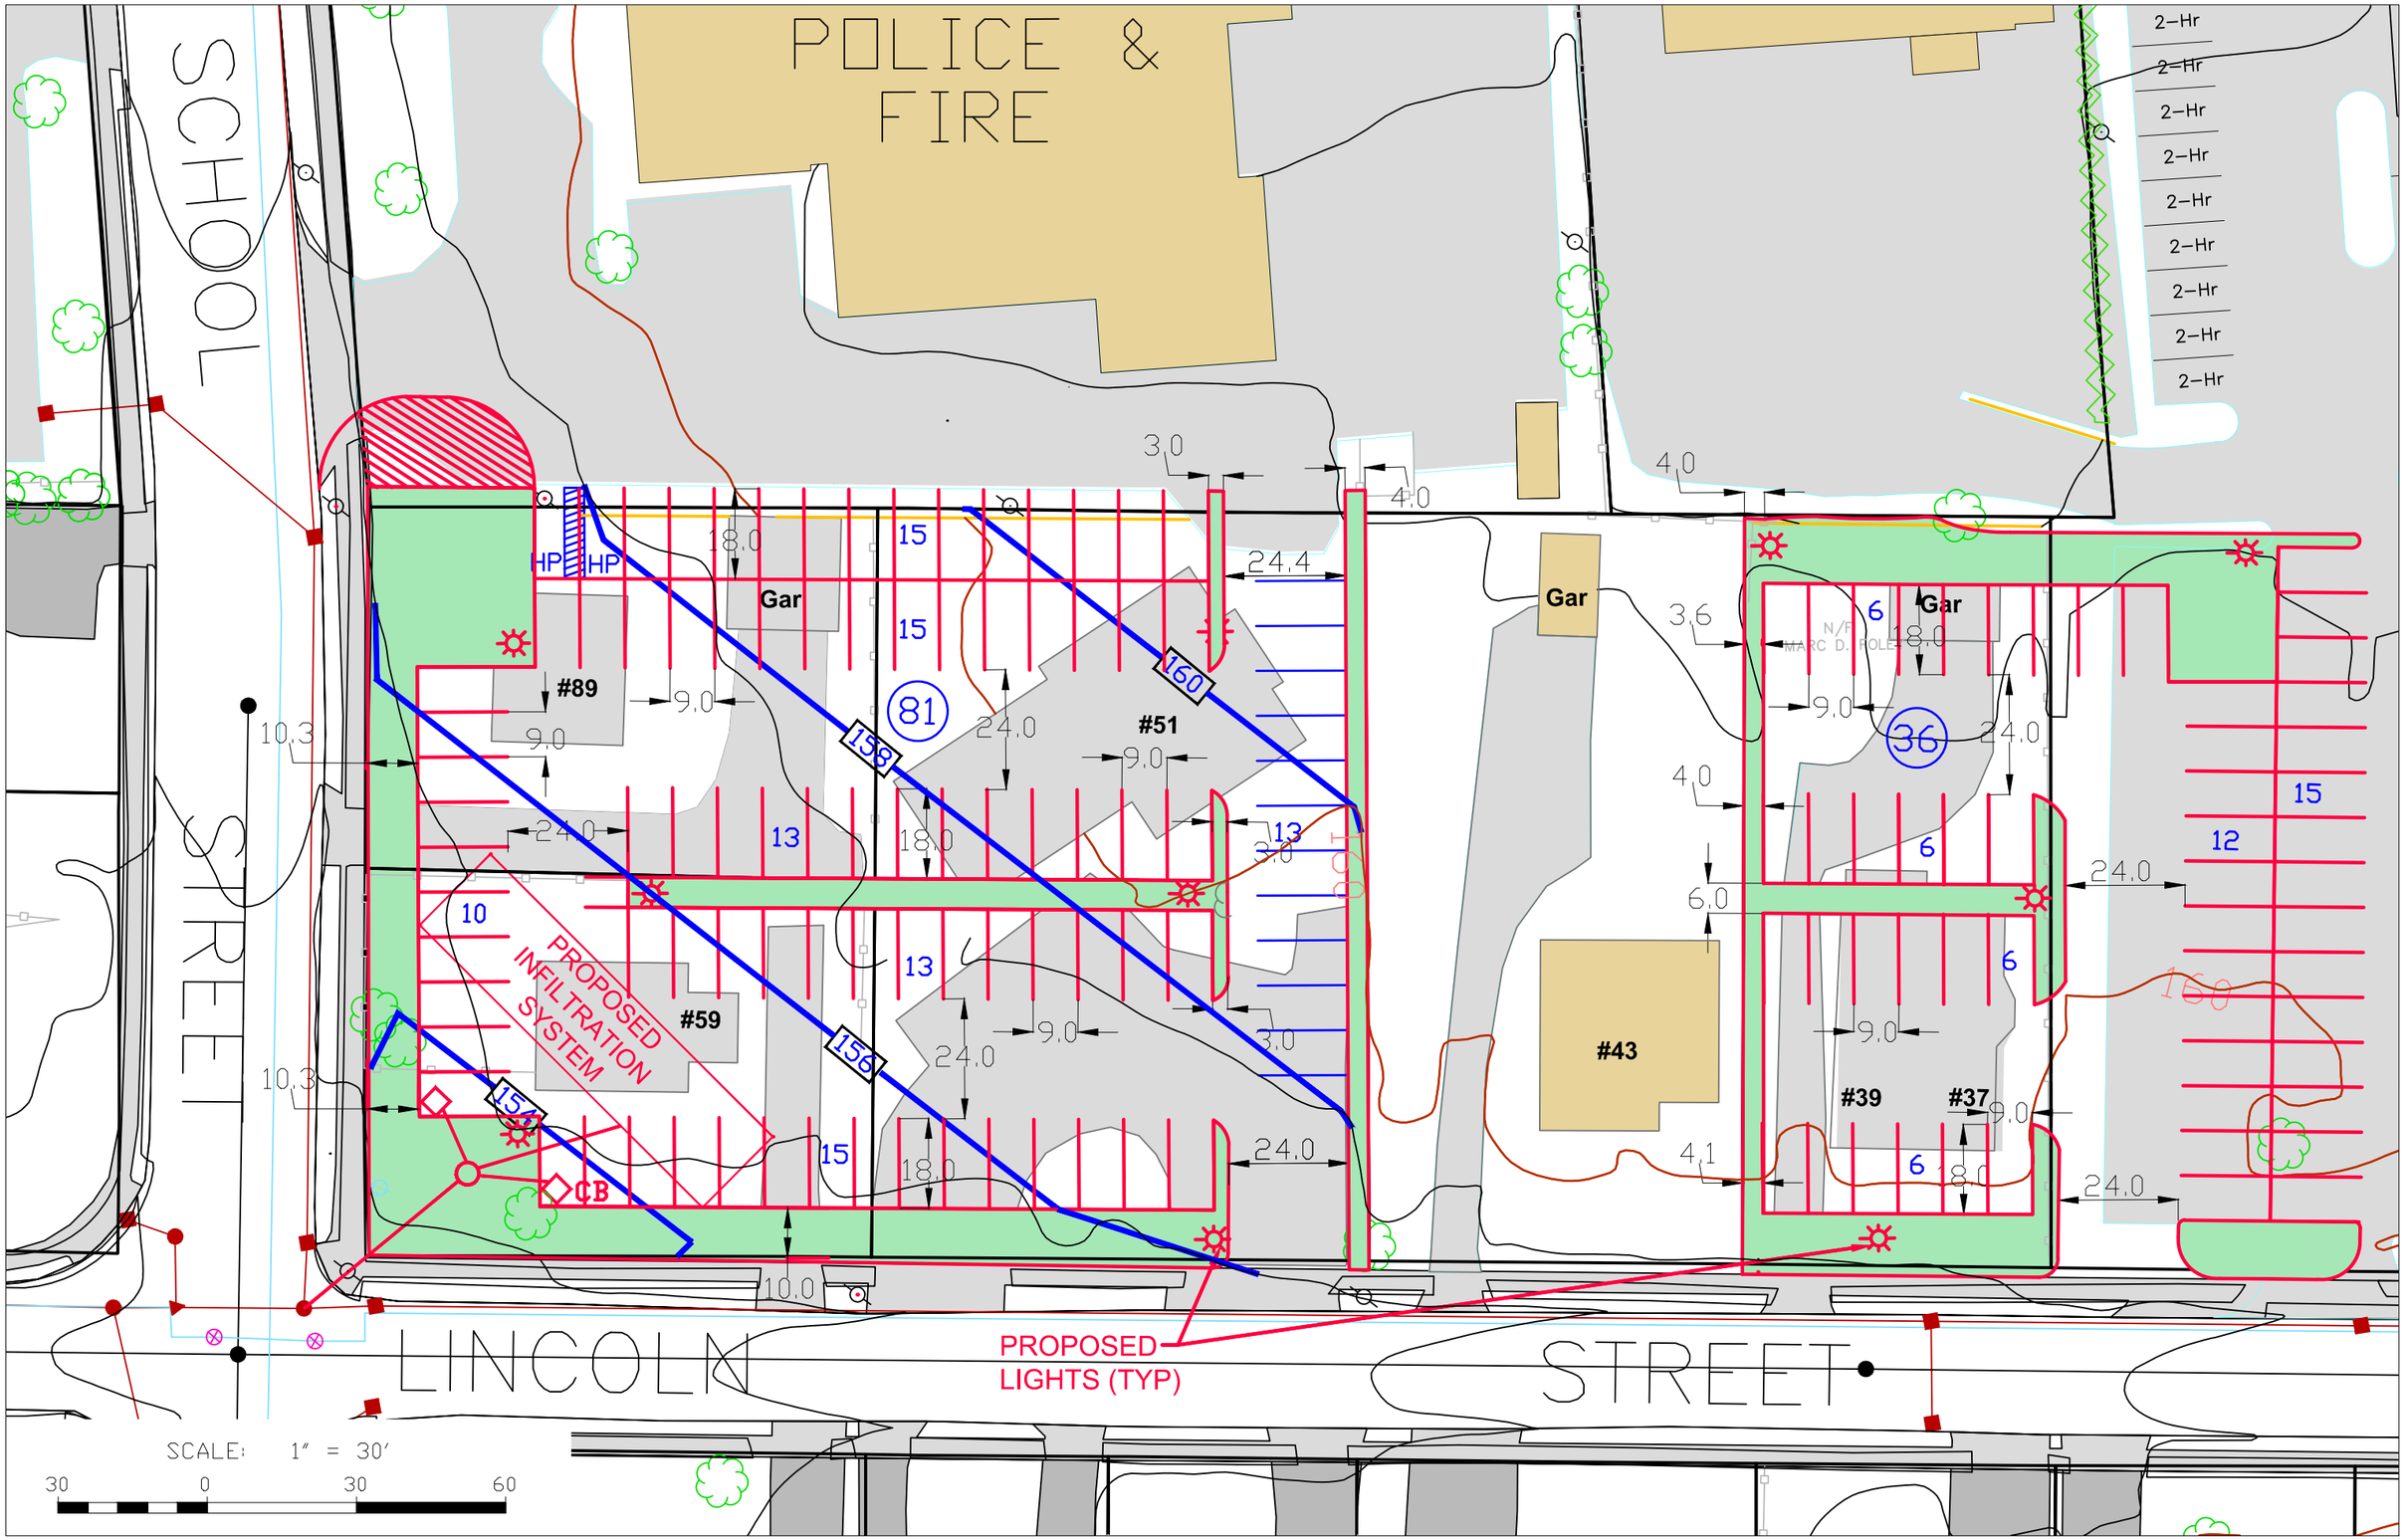
POLICE & FIRE
SCHOOL STREET
LINCOLN STREET
2-Hr
2-Hr
2-Hr
2-Hr
2-Hr
2-Hr
2-Hr
2-Hr
2-Hr
2-Hr
HP
HP
Gar
Gar
Gar
#89
#51
#59
#43
#39
#37
N/F
MARC D. POLE
81
36
158
160
156
154
CB
PROPOSED INFILTRATION SYSTEM
PROPOSED LIGHTS (TYP)
SCALE: 1" = 30'
30 0 30 60