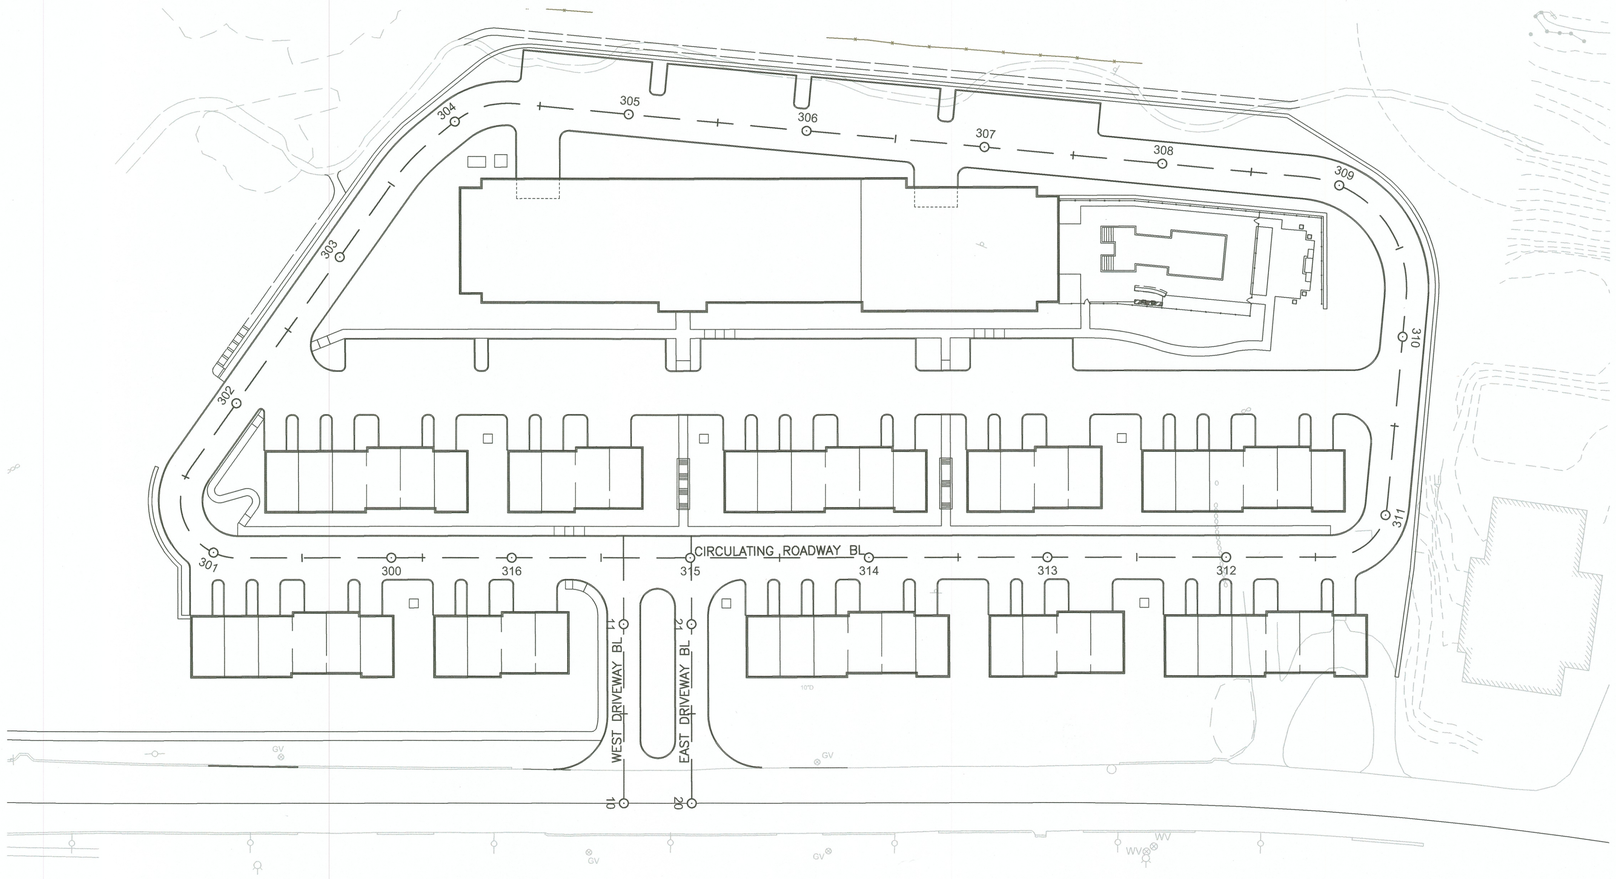

SCALE IN FEET
1"=40'
40 0 40 80

NOTE: THIS PLAN INCLUDED FOR PROFILE REFERENCE PURPOSES ONLY. SEE DESIGN PLANS PREPARED BY TETRATECH FOR CONSTRUCTION OF PROPOSED SITE.

Copyright © 2013 by VAI. All Rights Reserved.

PROJECT TITLE

692 & 744
Greendale Ave.

Needham,
Massachusetts

PREPARED FOR

Tetra Tech, Inc.

Framingham,
Massachusetts

Vanasse & Associates, Inc.
Transportation Engineers & Planners

ANDOVER, MASSACHUSETTS
35 N.E. BUSINESS CENTER DRIVE
ANDOVER, MA 01810-1071
TEL: (978) 474-8800
FAX: (978) 688-6508

DESIGNED BY	JPC
DRAWN BY	JPC
CHECKED BY	SMB
DATE	NOVEMBER 2015
SCALE	1"=40'

STAMP

COMMONWEALTH OF MASSACHUSETTS
STEPHEN M. BOUDREAU
CIVIL
No. 36138
REGISTERED PROFESSIONAL ENGINEER

11/30/15

REVISIONS

NO.	DESCRIPTION	DATE

DRAWING TITLE

Alignment Plan

SHEET 1 OF 3	DRAWING NUMBER
JOB NO. 6202	1
CAD 6202PRv1	

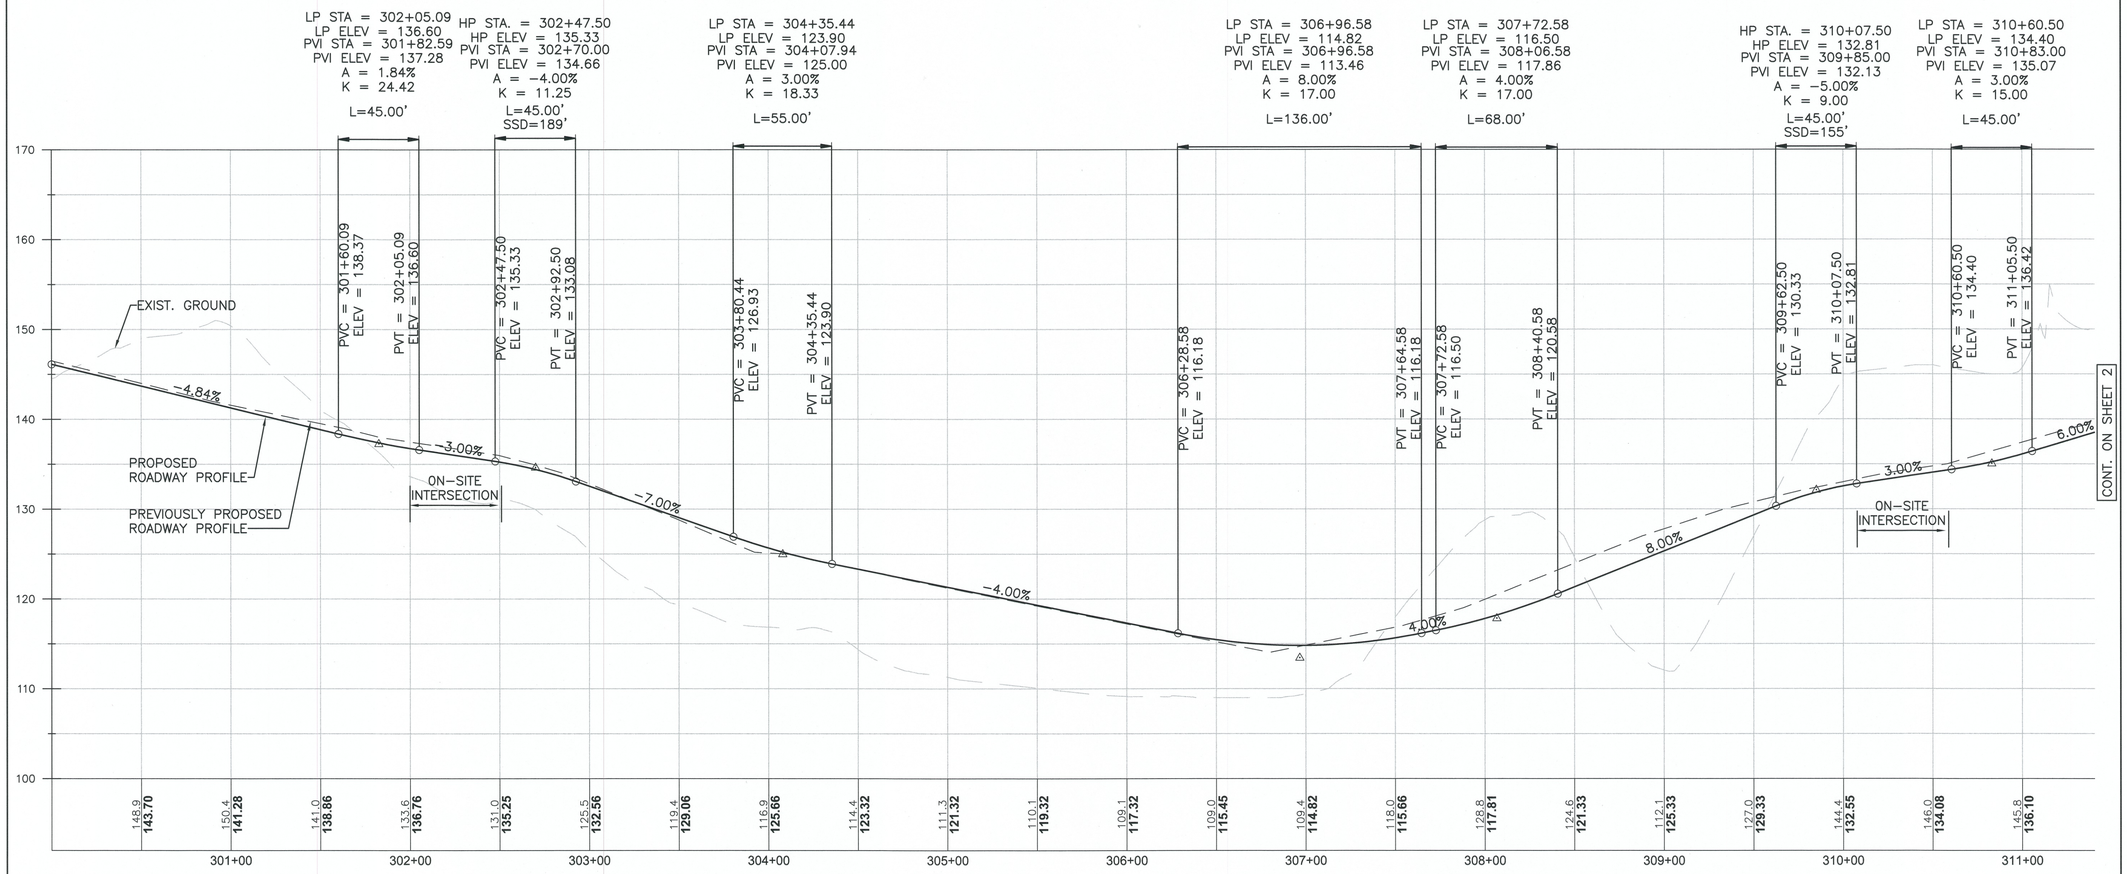

ON−SITE CIRCULATING ROADWAY

SCALE IN FEET
HOR. 1"=40'
40 0 40 80
8 0 8 16
VERT. 1"=8'

Copyright © 2013 by VAI. All Rights Reserved.

PROJECT TITLE

692 & 744
Greendale Ave.

Needham,
Massachusetts

PREPARED FOR

Tetra Tech, Inc.

Framingham,
Massachusetts

Vanasse & Associates, Inc.
Transportation Engineers & Planners

ANDOVER, MASSACHUSETTS
35 N.E. BUSINESS CENTER DRIVE
ANDOVER, MA 01810−1071
TEL: (978) 474−8800
FAX: (978) 688−6508

DESIGNED BY	JPC
DRAWN BY	JPC
CHECKED BY	SMB
DATE	NOVEMBER 2015
SCALE	1"=40'H/1"=8'V

STAMP

COMMONWEALTH OF MASSACHUSETTS
STEPHEN M. BOUDREAU
CIVIL
No. 36136
REGISTERED PROFESSIONAL ENGINEER

11-19-15

REVISIONS

NO.	DESCRIPTION	DATE

DRAWING TITLE

Profiles

SHEET 2 OF 3	DRAWING NUMBER
JOB NO. 6202	2
CAD 6202PRv1	

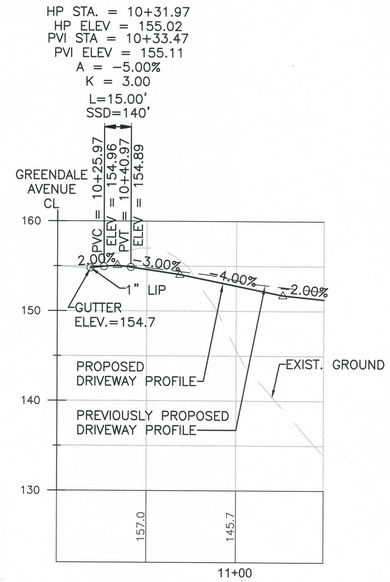

WEST SITE DRIVEWAY

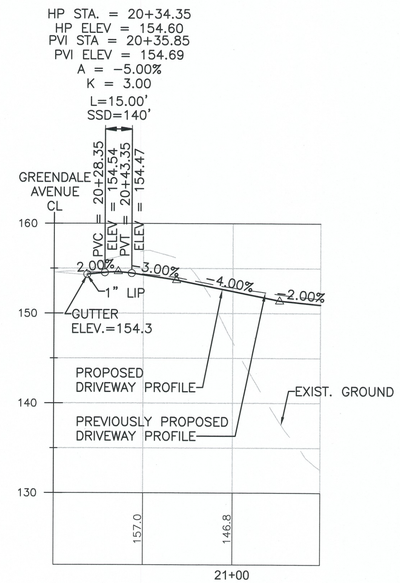

EAST SITE DRIVEWAY

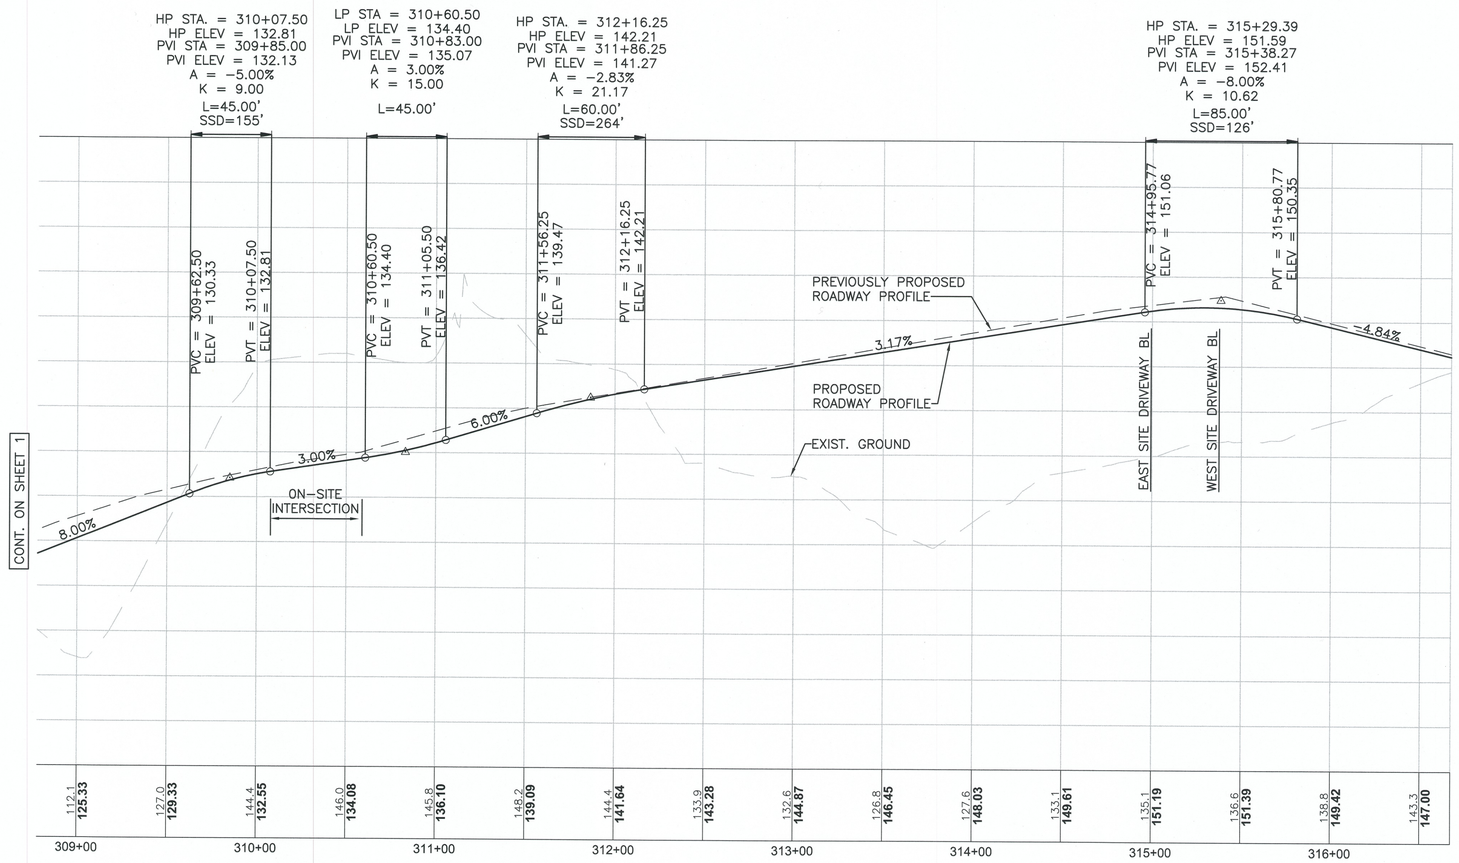

ON-SITE CIRCULATING ROADWAY

SCALE IN FEET
HOR. 1"=40'
40 0 40 80
8 0 8 16
VERT. 1"=8'

Copyright © 2013 by VAI. All Rights Reserved.

PROJECT TITLE

692 & 744
Greendale Ave.

Needham,
Massachusetts

PREPARED FOR

Tetra Tech, Inc.

Framingham,
Massachusetts

Vanasse & Associates, Inc.
Transportation Engineers & Planners

ANDOVER, MASSACHUSETTS
35 N.E. BUSINESS CENTER DRIVE
ANDOVER, MA 01810-1071
TEL: (978) 474-8800
FAX: (978) 688-6508

DESIGNED BY	JPC
DRAWN BY	JPC
CHECKED BY	SMB
DATE	NOVEMBER 2015
SCALE	1"=40'H/1"=8'V

STAMP

COMMONWEALTH OF MASSACHUSETTS
STEPHEN M. BOUDREAU
CIVIL
No. 36136
REGISTERED PROFESSIONAL ENGINEER

11-19-15

REVISIONS

NO.	DESCRIPTION	DATE

DRAWING TITLE

Profiles

SHEET 3 OF 3	DRAWING NUMBER
JOB NO. 6202	3
CAD 6202PRv1	