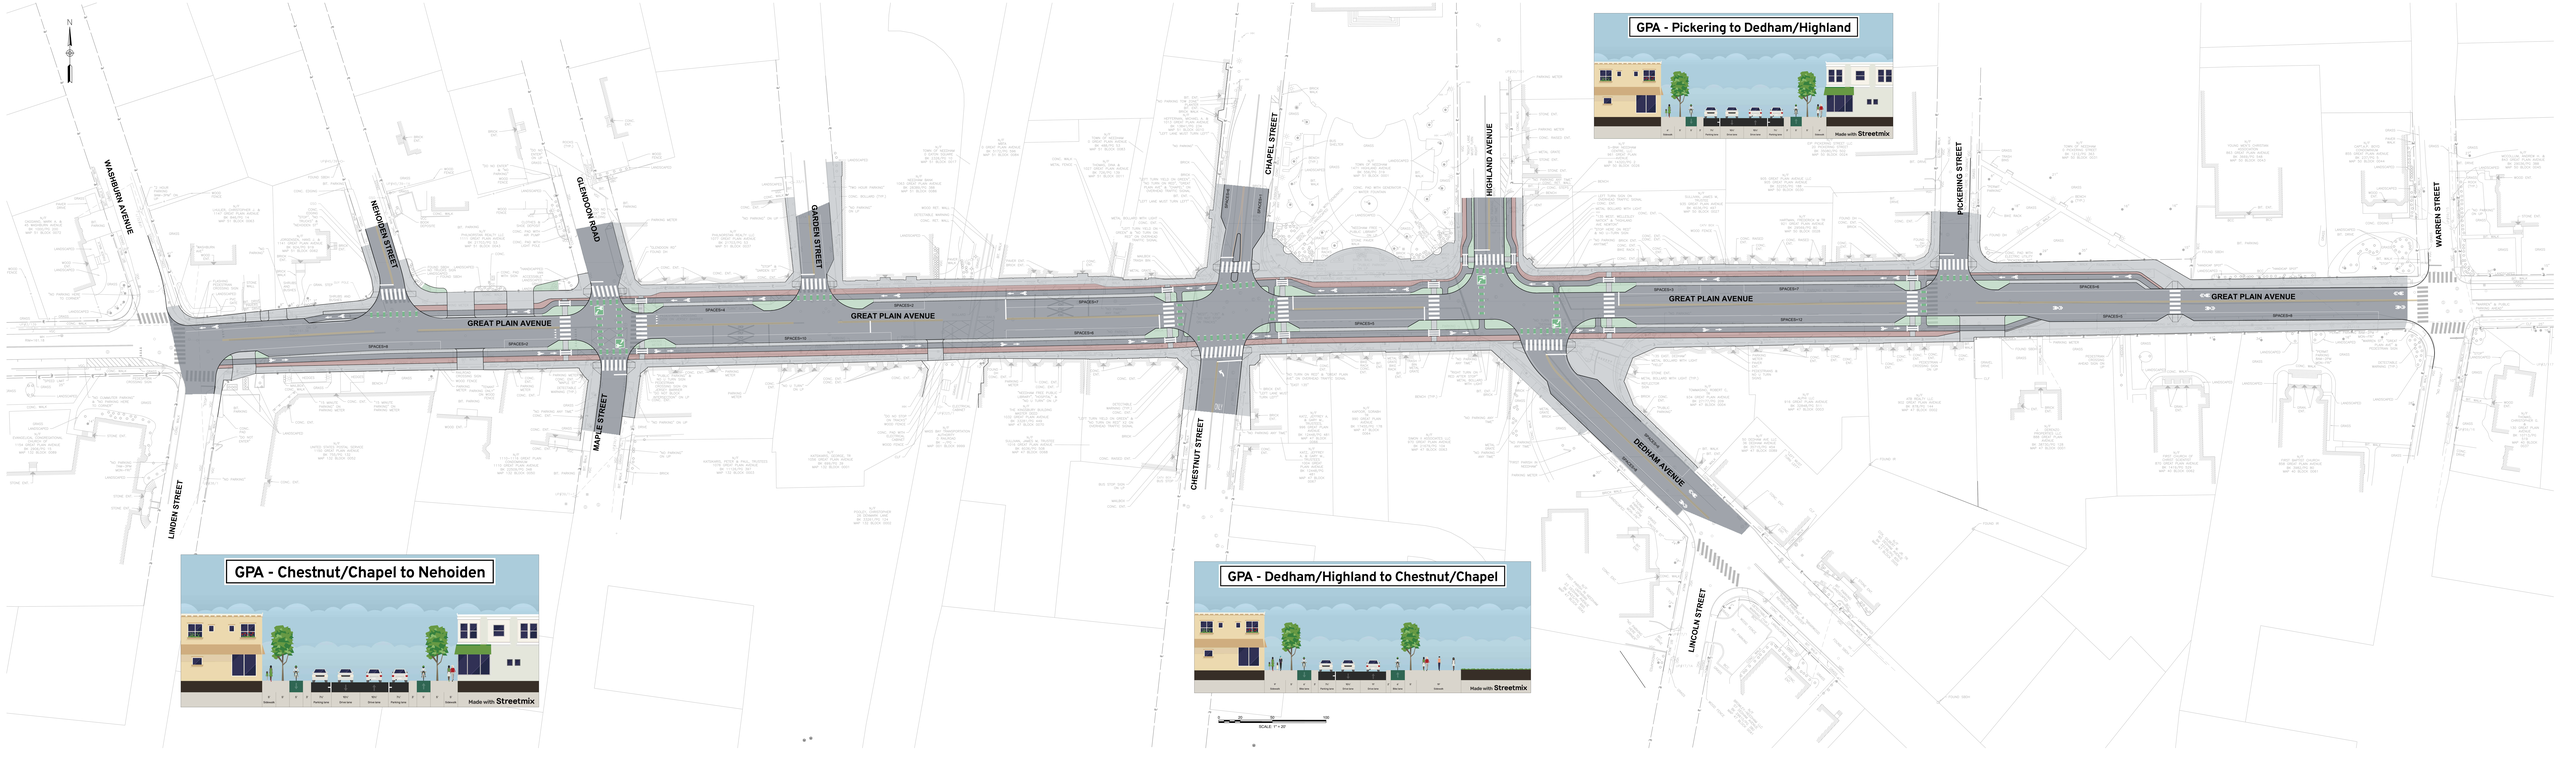
GPA - Pickering to Dedham/Highland
GPA - Chestnut/Chapel to Nehoiden
GPA - Dedham/Highland to Chestnut/Chapel
Made with Streetmix
WASHBURN AVENUE
NEHOIDEN STREET
GLENDOON ROAD
GARDEN STREET
CHAPEL STREET
HIGHLAND AVENUE
PICKERING STREET
WARREN STREET
GREAT PLAIN AVENUE
MAPLE STREET
CHESTNUT STREET
DEDHAM AVENUE
LINCOLN STREET
LINDEN STREET
SCALE 1"=20'